

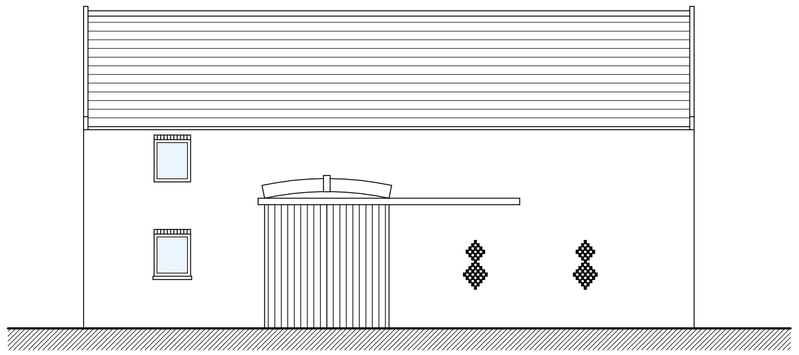


FRONT (EAST) ELEVATION

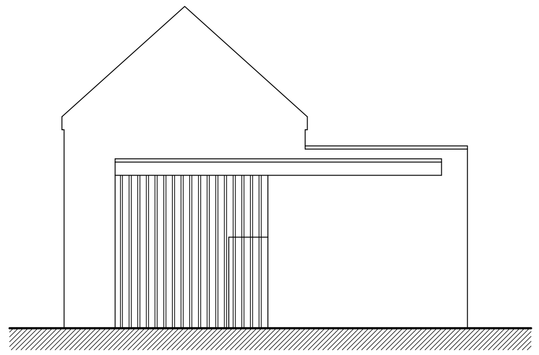


SIDE (NORTH) ELEVATION


BUILDING 1 EXISTING ELEVATIONS 1:100

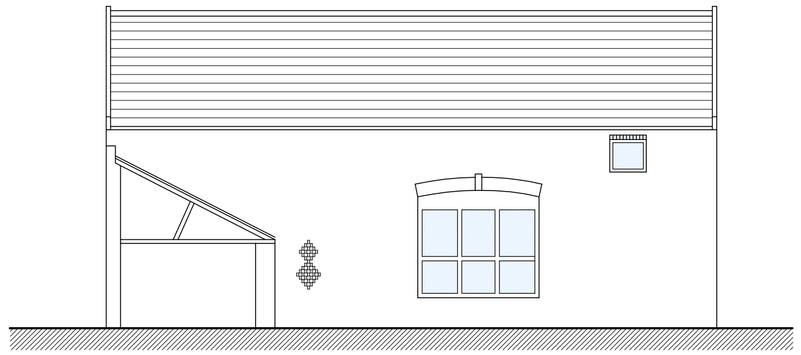


FRONT (EAST) ELEVATION

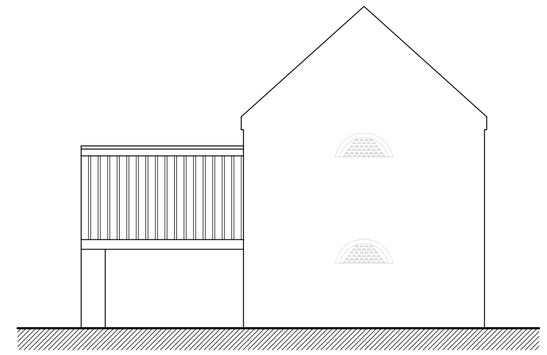

SIDE (SOUTH) ELEVATION

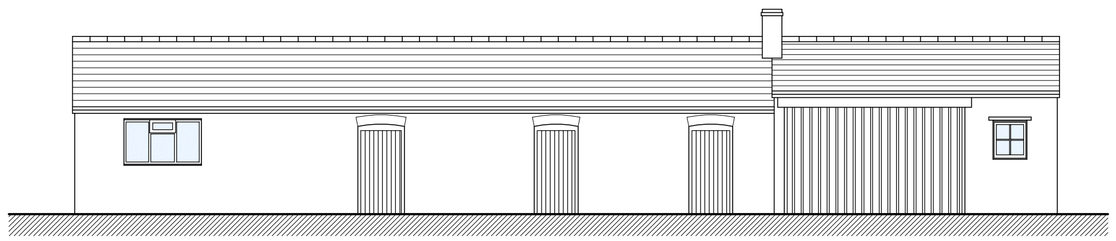


FRONT (NORTH) ELEVATION

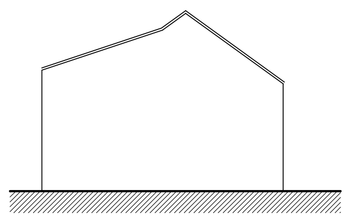


SIDE (WEST) ELEVATION


BUILDING 2 EXISTING ELEVATIONS 1:100

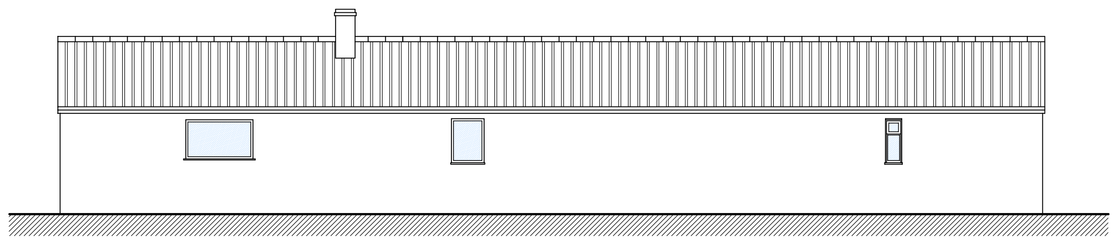


REAR (SOUTH) ELEVATION

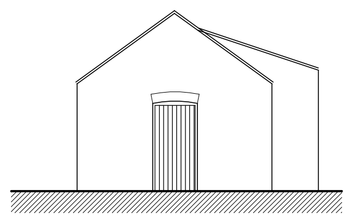

SIDE (EAST) ELEVATION

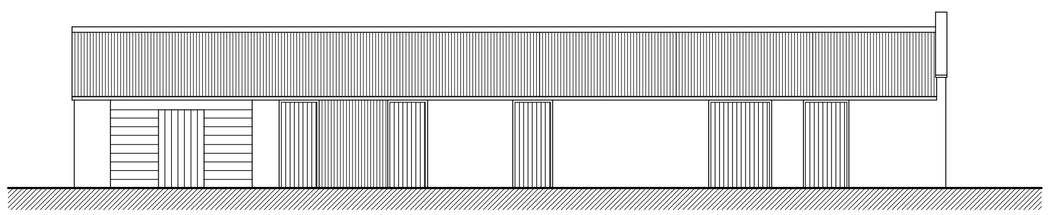


FRONT (WEST) ELEVATION

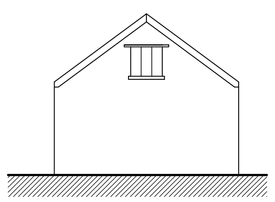


SIDE (NORTH) ELEVATION


BUILDING 3 EXISTING ELEVATIONS 1:100

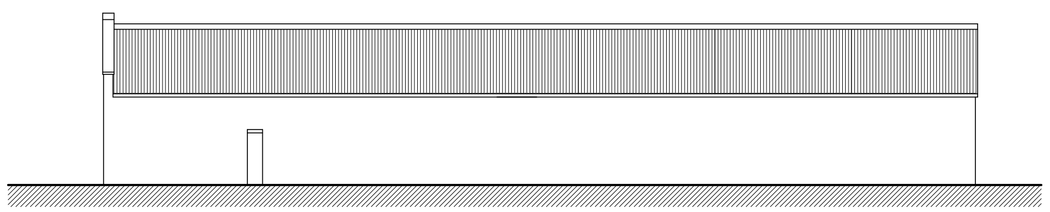

REAR (EAST) ELEVATION

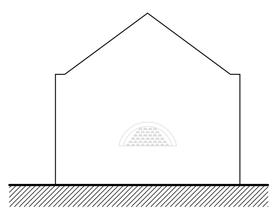


SIDE (SOUTH) ELEVATION

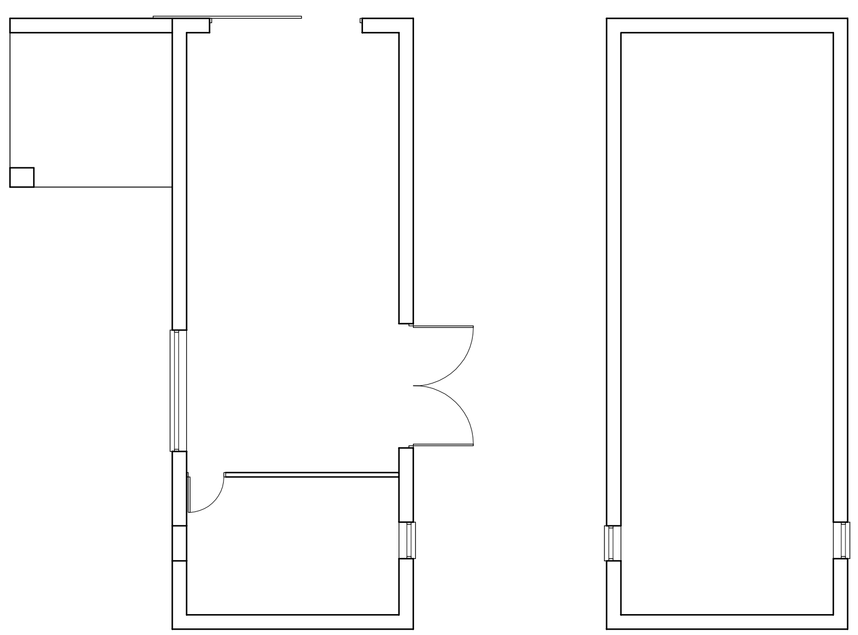


GROUND FLOOR

FIRST FLOOR

BUILDING 1 EXISTING PLANS 1:100

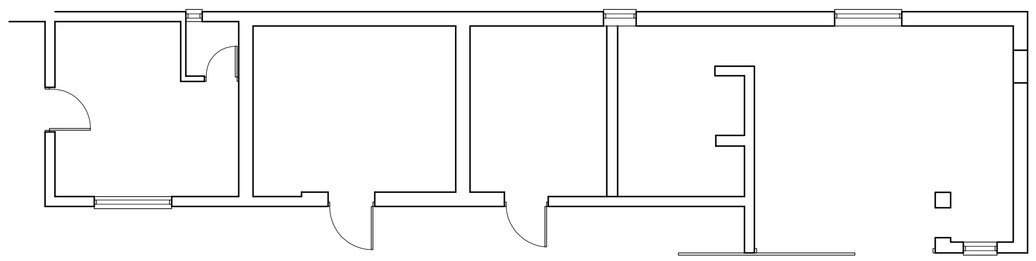

BUILDING 2 EXISTING PLAN 1:100

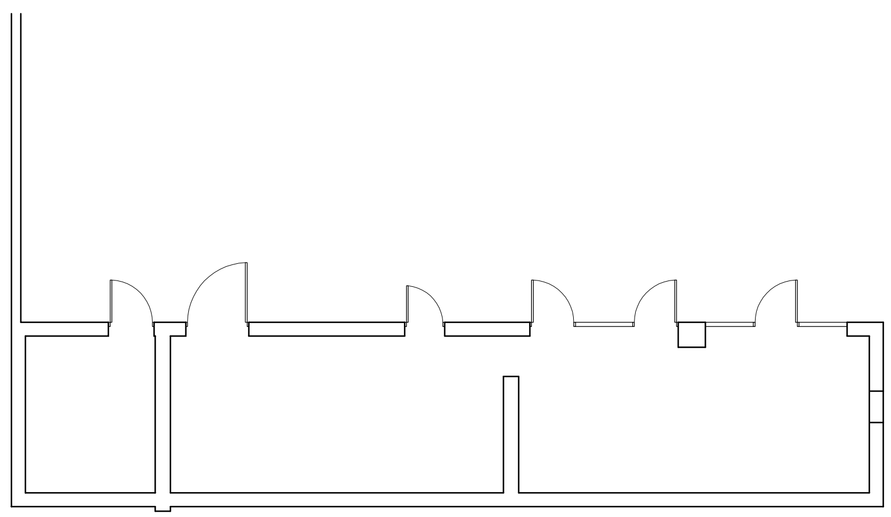

BUILDING 3 EXISTING PLAN 1:100

Peter Humphrey Associates
ARCHITECTURAL DESIGN AND BUILDING

PROJECT
The Oaks
251 Broadgate
Sutton st Edmund
Lincolnshire

CLIENT
Mr Coates

DRAWING TITLE
EXISTING PLANS & ELEVATIONS

DATE JULY 15 SCALE AS SHOWN JOB No. 5299-PL04

DO NOT SCALE FROM THIS DRAWING

COPYRIGHT: THIS DRAWING MUST NOT BE ISSUED, LOANED OR COPIED
WITHOUT THE CONSENT OF PETER HUMPHREY ASSOCIATES

Peter Humphrey Associates
ARCHITECTURAL DESIGN AND BUILDING
TELEPHONE 01945 466 966
FAX 01945 466 433
E-MAIL: info@peterhumphrey.co.uk
30 OLD MARKET WISBECH CAMBS PE13 1NB

Fenland District Council
Building Design Awards
Building Excellence in Fenland
Category Winner 2008