




front elevation (west )



side elevation (south )



side elevation (north )

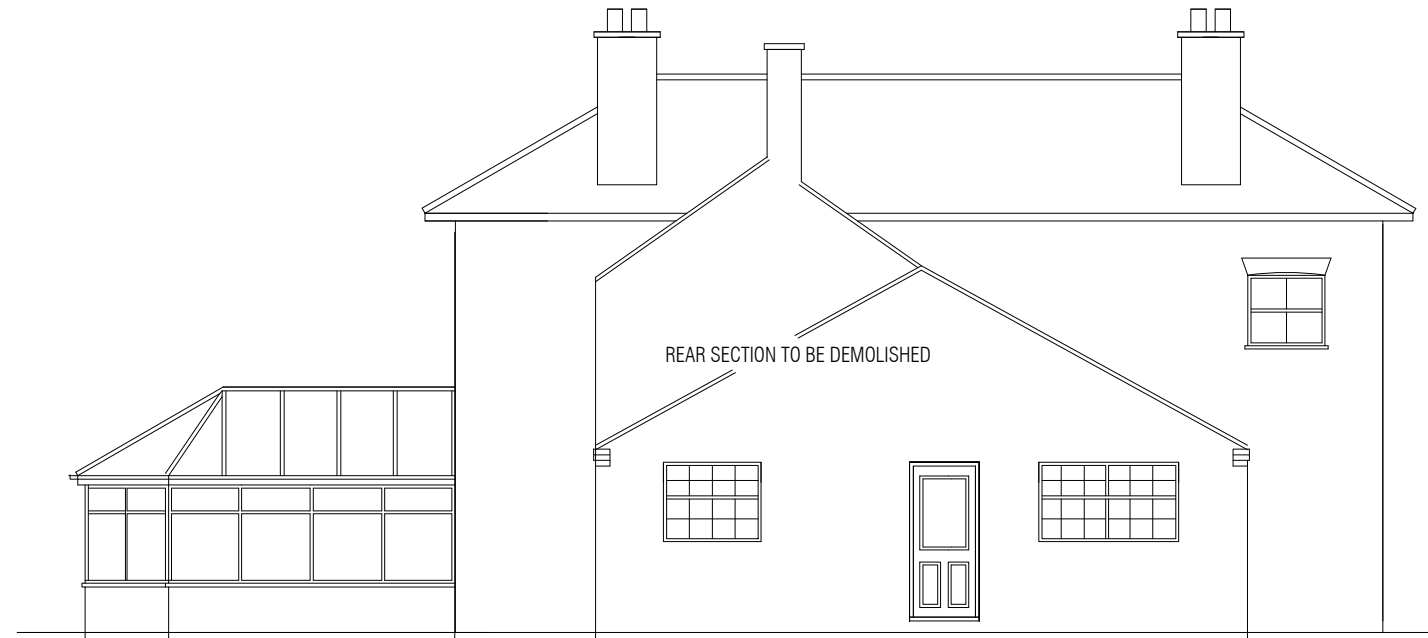

rear elevation (east )