
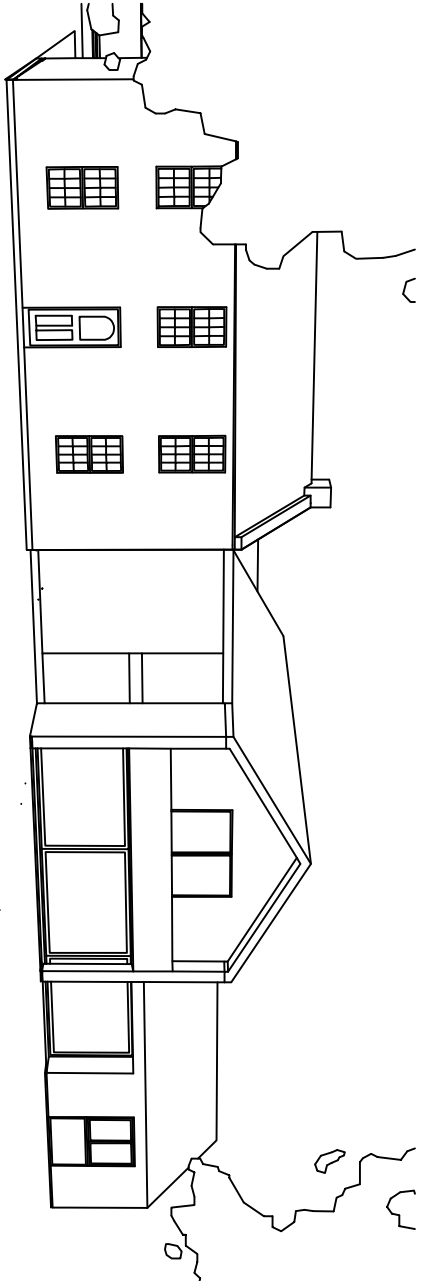


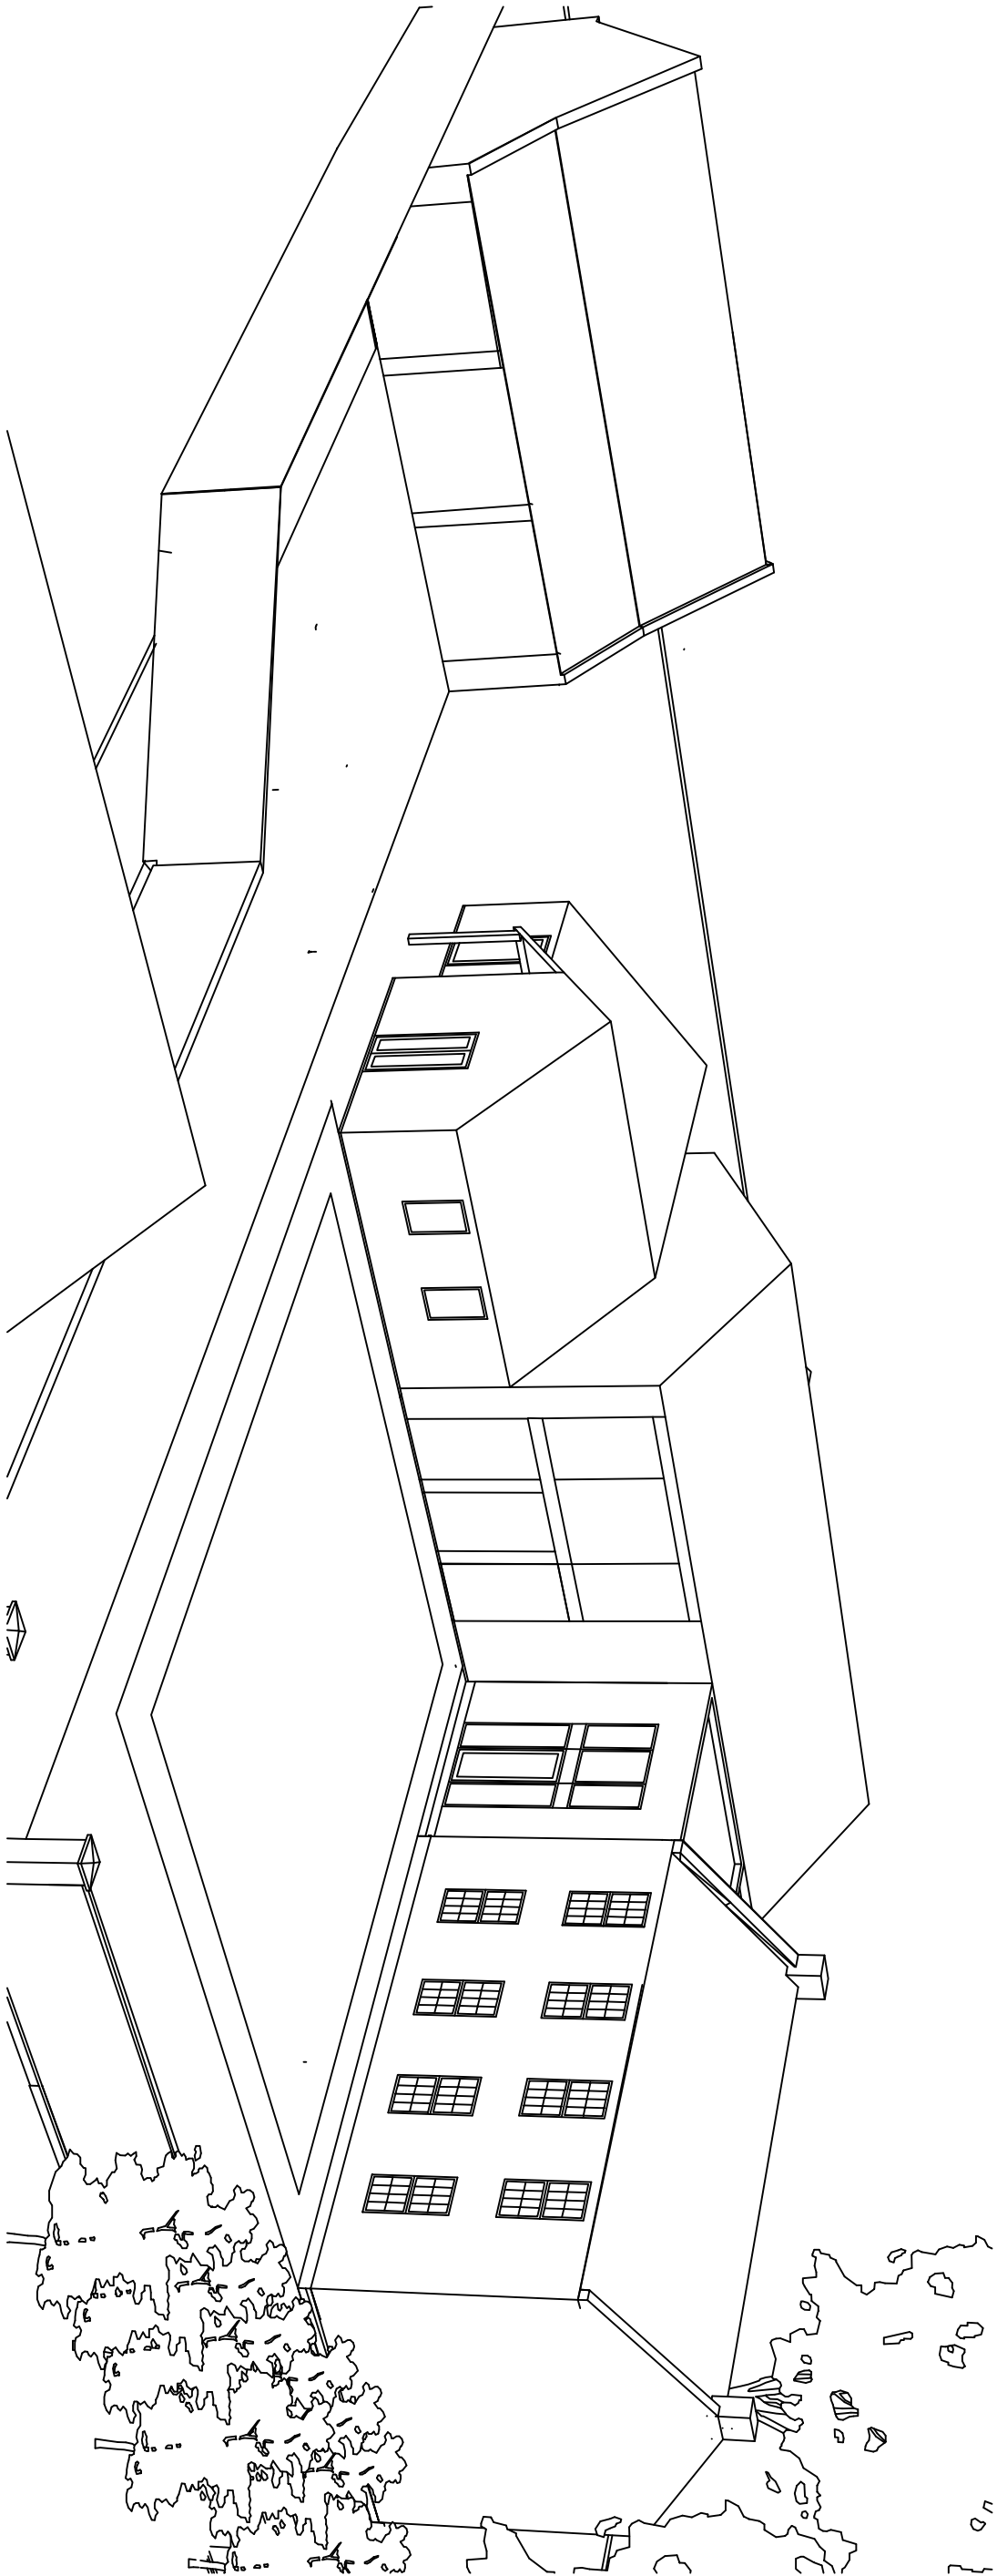

revisions		key		notes		notes		client		architect		NEW DWELLING, OLIVARDS FARM, HALL GATE ROAD, THROCKENHOLT			
REV A 12/09/15 - MINOR AMENDMENTS		solid / unknown		This drawing is the copyright of the Architects and may not be reproduced or used except by written permission. Dimensions must not be scaled from this drawing. The Contractor is to check and verify all building and site dimensions before work is put in hand.		This drawing is the copyright of the Architects and may not be reproduced or used except by written permission. Dimensions must not be scaled from this drawing. The Contractor is to check and verify all building and site dimensions before work is put in hand.		Mr & Mrs W Proctor Olivards Farm Hall Gate Road, Throckenolt Shropshire		RAW ARCHITECTURE Westfields Barnack Road Stamford Lincs PE9 9AE 01780 740385 info@rawarchitecture.net		drawing title			
		brickwork		The Contractor is to check and verify with all the Statutory Authorities and the Employer the location and condition of any existing and proposed structures, services and utilities on site before commencing work on site. The Contractor shall comply with enactments regulations and working rules relating to safety health and welfare of workpeople.								ELEVATIONS - PROPOSED (3 of 3)			
		blockwork										job no			
		stud										0185			
												scale			
												SEE DWG			
												date			
												05.05.15			
												DW			
												package no			
												drawing no / rev			
												A304 / A			
												status			
												PLANNING			