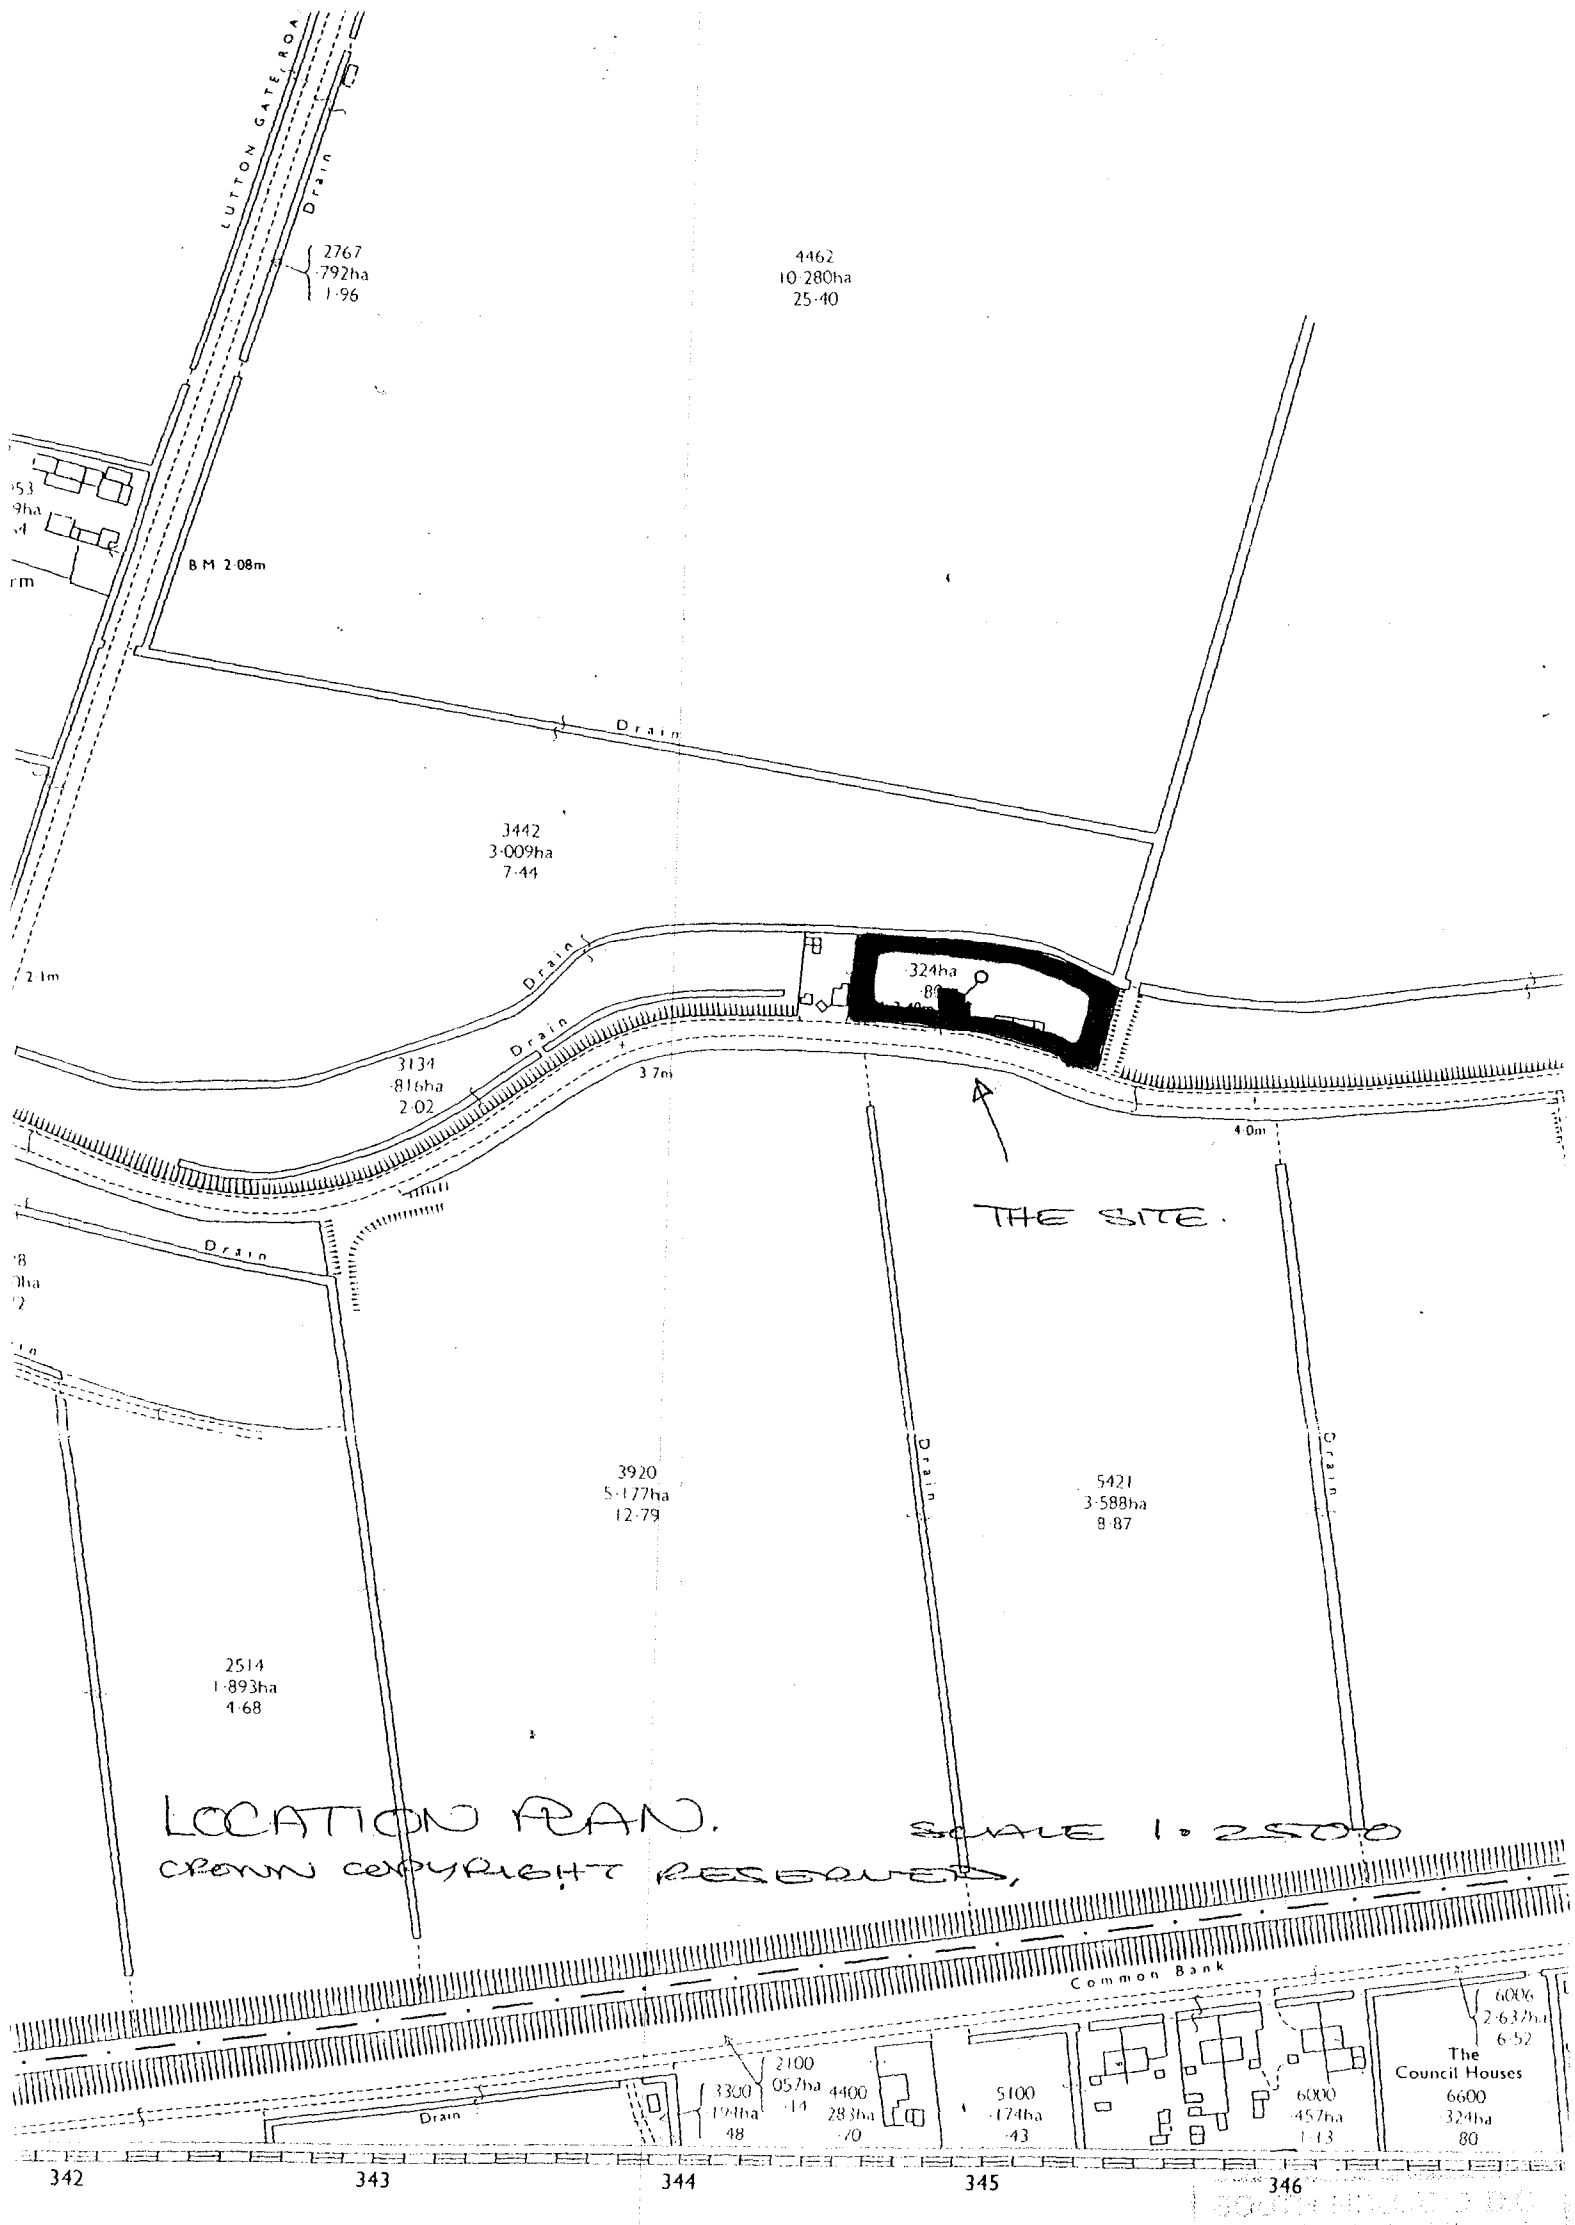


PROPOSED REROOFING AND PORCH TO REAR AT THE WHITE HOUSE THROCKENHOLT FOR Mr. + Mrs I. BUDD.

LOWETH COWLING DESIGN. 0406 422126. 9456.

SOUTH HOLLAND DC
PLAN No.
RECEIVED
REF. 0865/94

DETERMINED