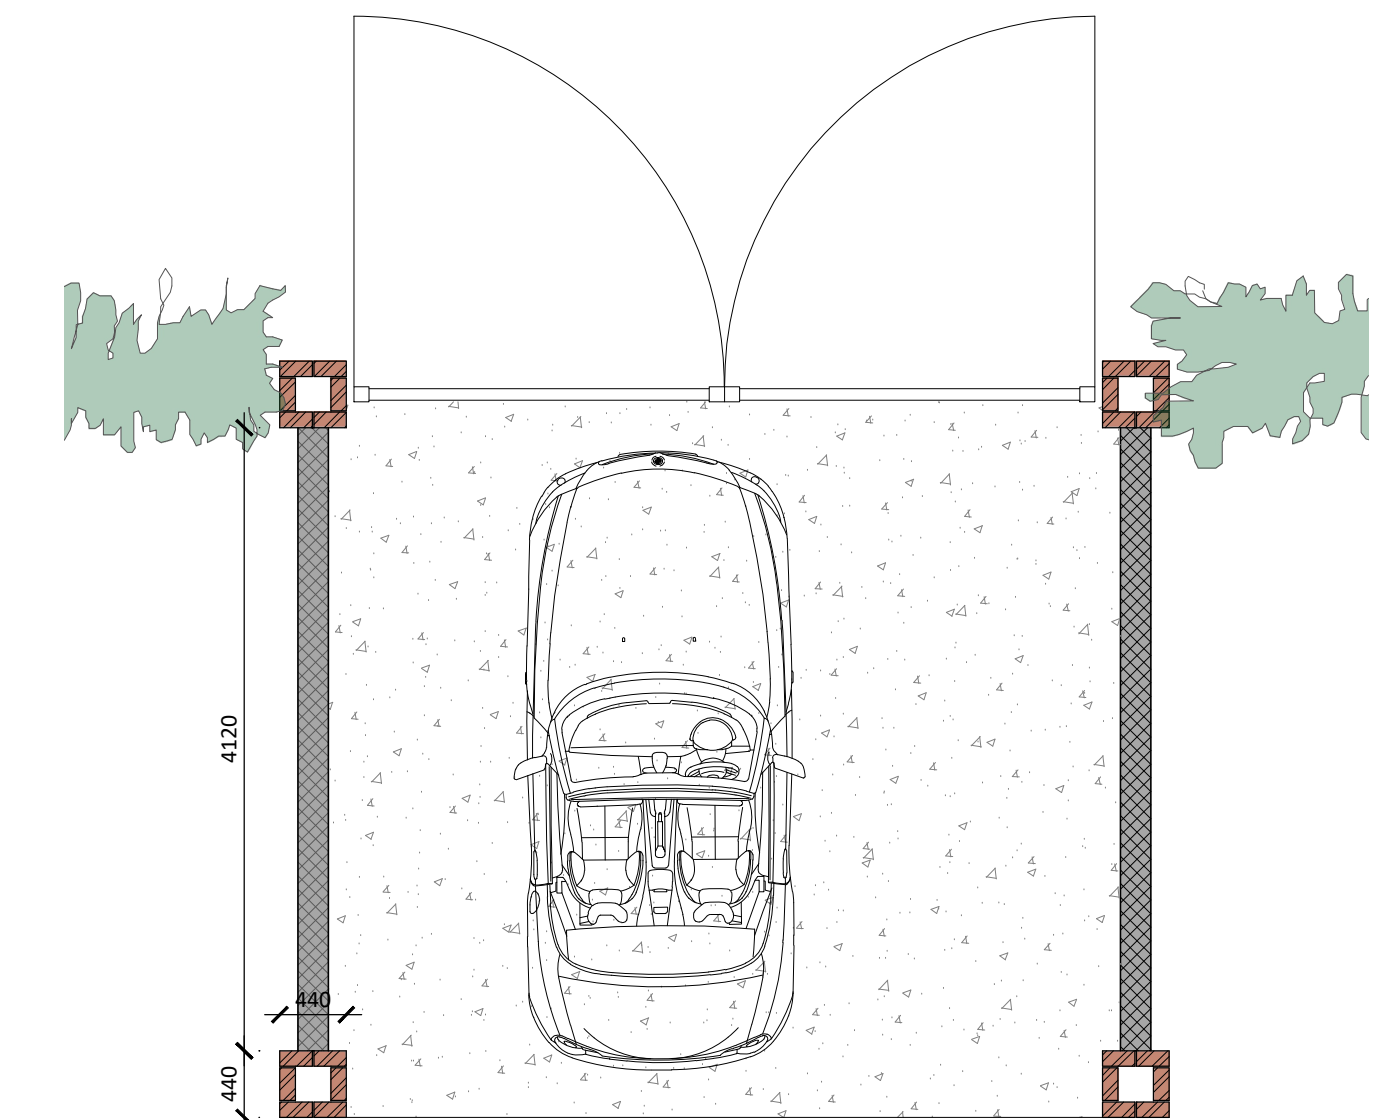
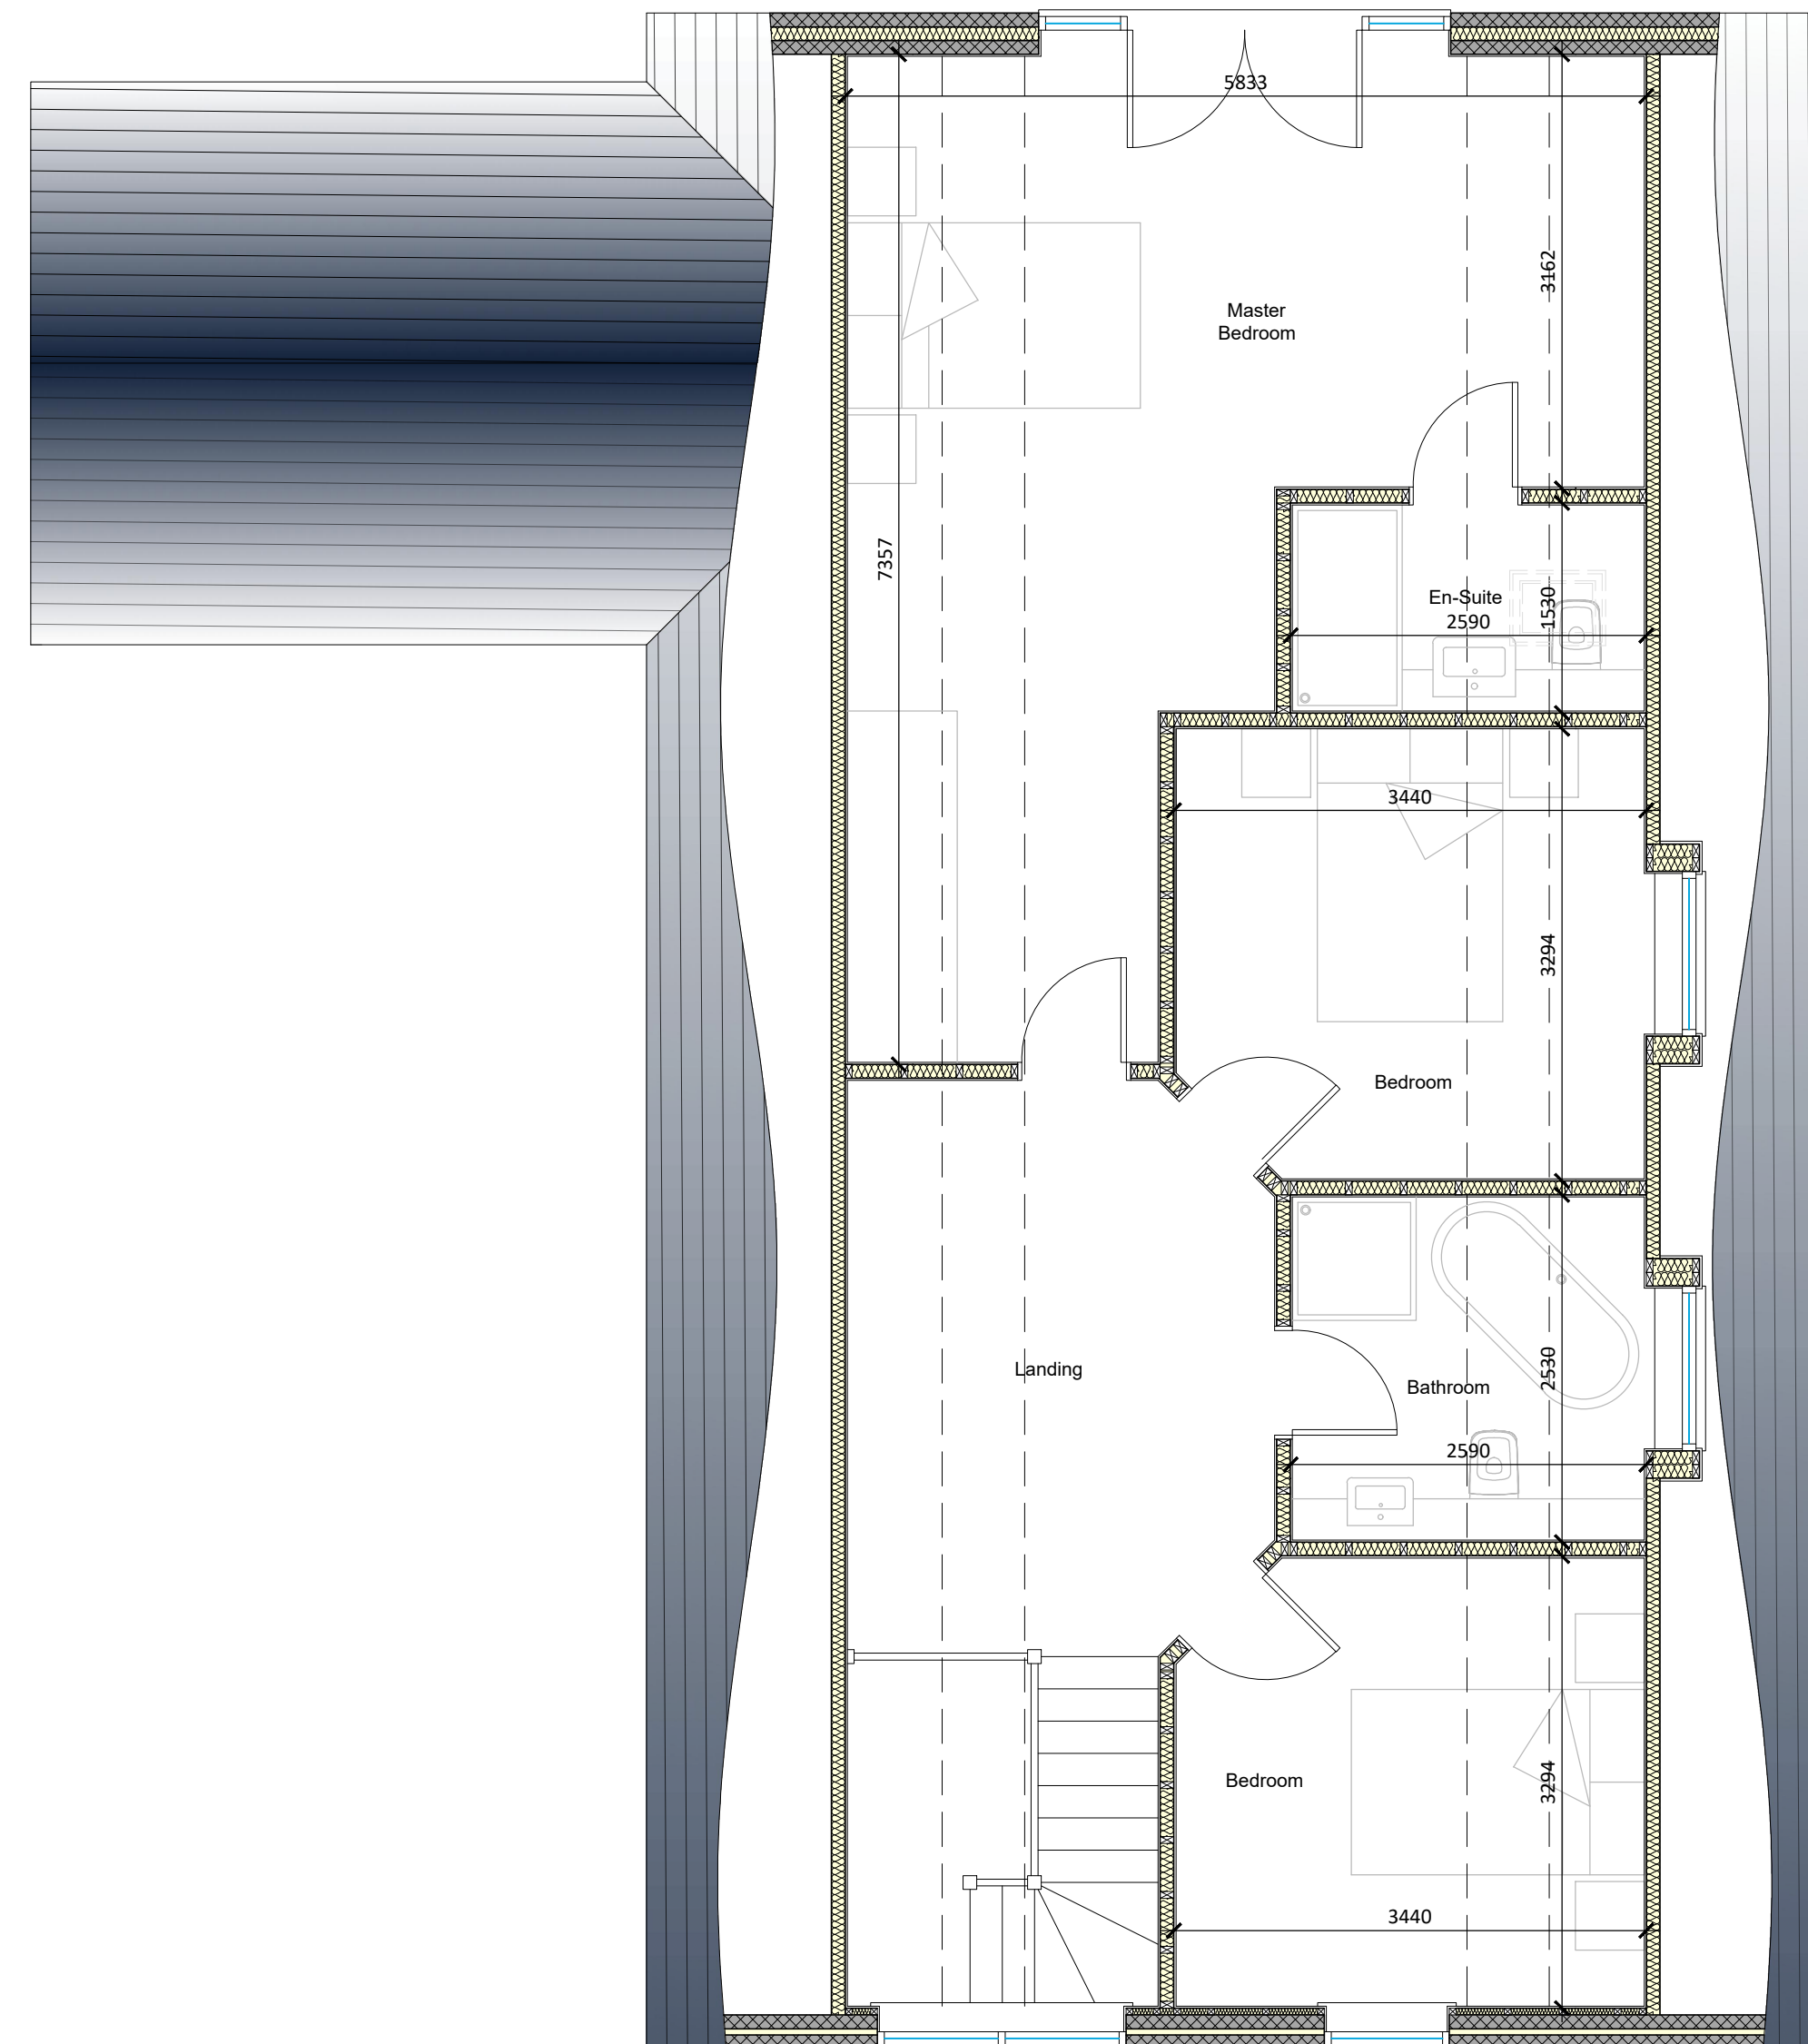
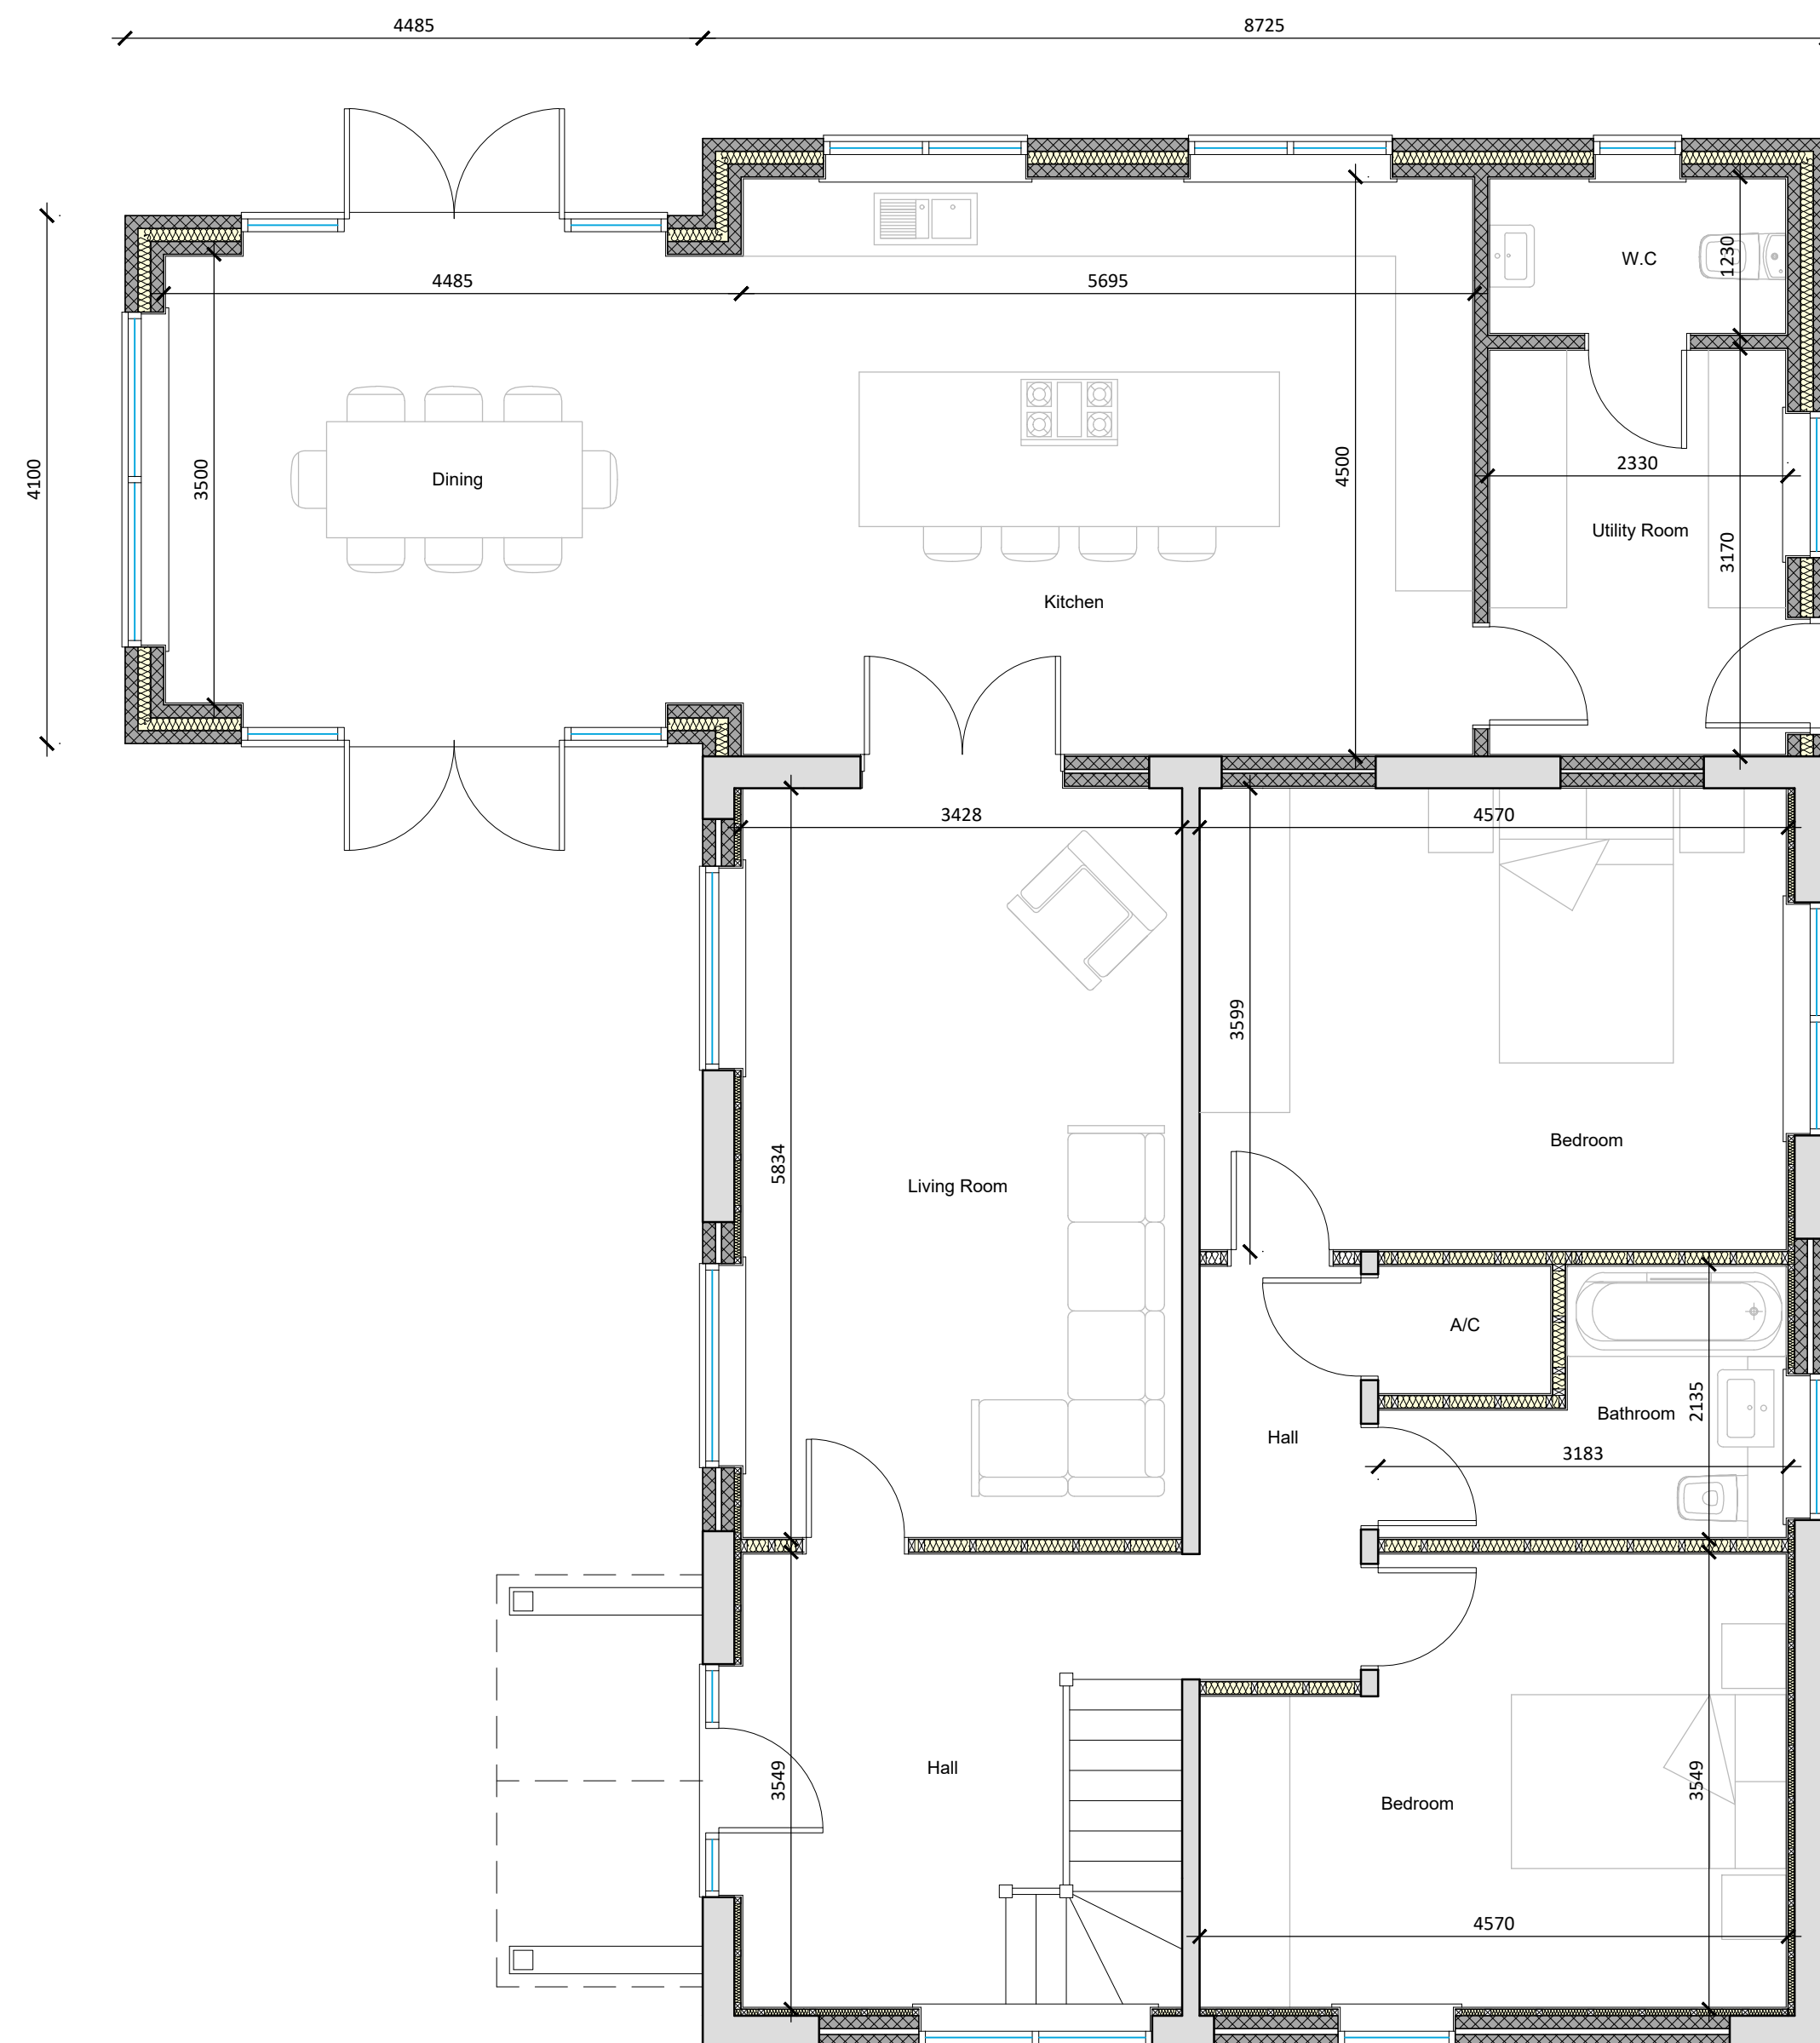


B	Client amendments to scheme	12/10/2020
A	Client amendments to scheme	08/10/2020
REV:	DESCRIPTION:	DATE:

PROJECT:		
REAR EXTENSION, FIRST FLOOR & DOUBLE GARAGE		
DRAWING:		
PROPOSED FLOOR PLANS PROPOSED ELEVATIONS		
SIZE:	CLIENT:	
A1	Mr J. Plater	
SCALE as labelled	DRAWING BY: JC	SHEET: 0204/20/02B

DESCRIPTION:	
PROPOSED REAR EXTENSION, FIRST FLOOR & NEW DOUBLE GARAGE AT 125 LUTTON GATE ROAD, GEDNEY HILL, SPALDING, Lincs, PE12 0QJ	
DATE:	APPROVED:
05/10/2020	CT

NOTES: THIS DRAWING/IMAGE INCLUDING ALL ITS CONTENT REMAINS THE PROPERTY OF JC ARCHITECTURAL CONSULTANT. NO UNAUTHORISED COPYING OR REPRODUCTION IN ANY PART IS PERMITTED WITHOUT OBTAINING PRIOR WRITTEN PERMISSION FROM JC ARCHITECTURAL CONSULTANT. JC ARCHITECTURAL CONSULTANT RESERVE THE RIGHT TO WITHDRAW THIS INFORMATION AT ANY TIME.
ALL DIMENSIONS ARE TO BE CONFIRMED ON SITE BY CONTRACTOR. ANY DISCREPANCIES ARE TO BE REPORTED TO JC ARCHITECTURAL CONSULTANT IMMEDIATELY.

CDM: THE DESIGN HAS BEEN UNDERTAKEN AS FAR AS POSSIBLE TO AVOID RISKS TO HEALTH AND SAFETY OR TO REDUCE AND CONTROL THE EFFECTS OF ANY UNAVOIDABLE RISKS. ANY RELEVANT INFORMATION REGARDING RISKS WHICH ARE NOT ABLE TO BE ELIMINATED WILL BE INCLUDED WITHIN THE PROJECT HEALTH AND SAFETY FILE.