


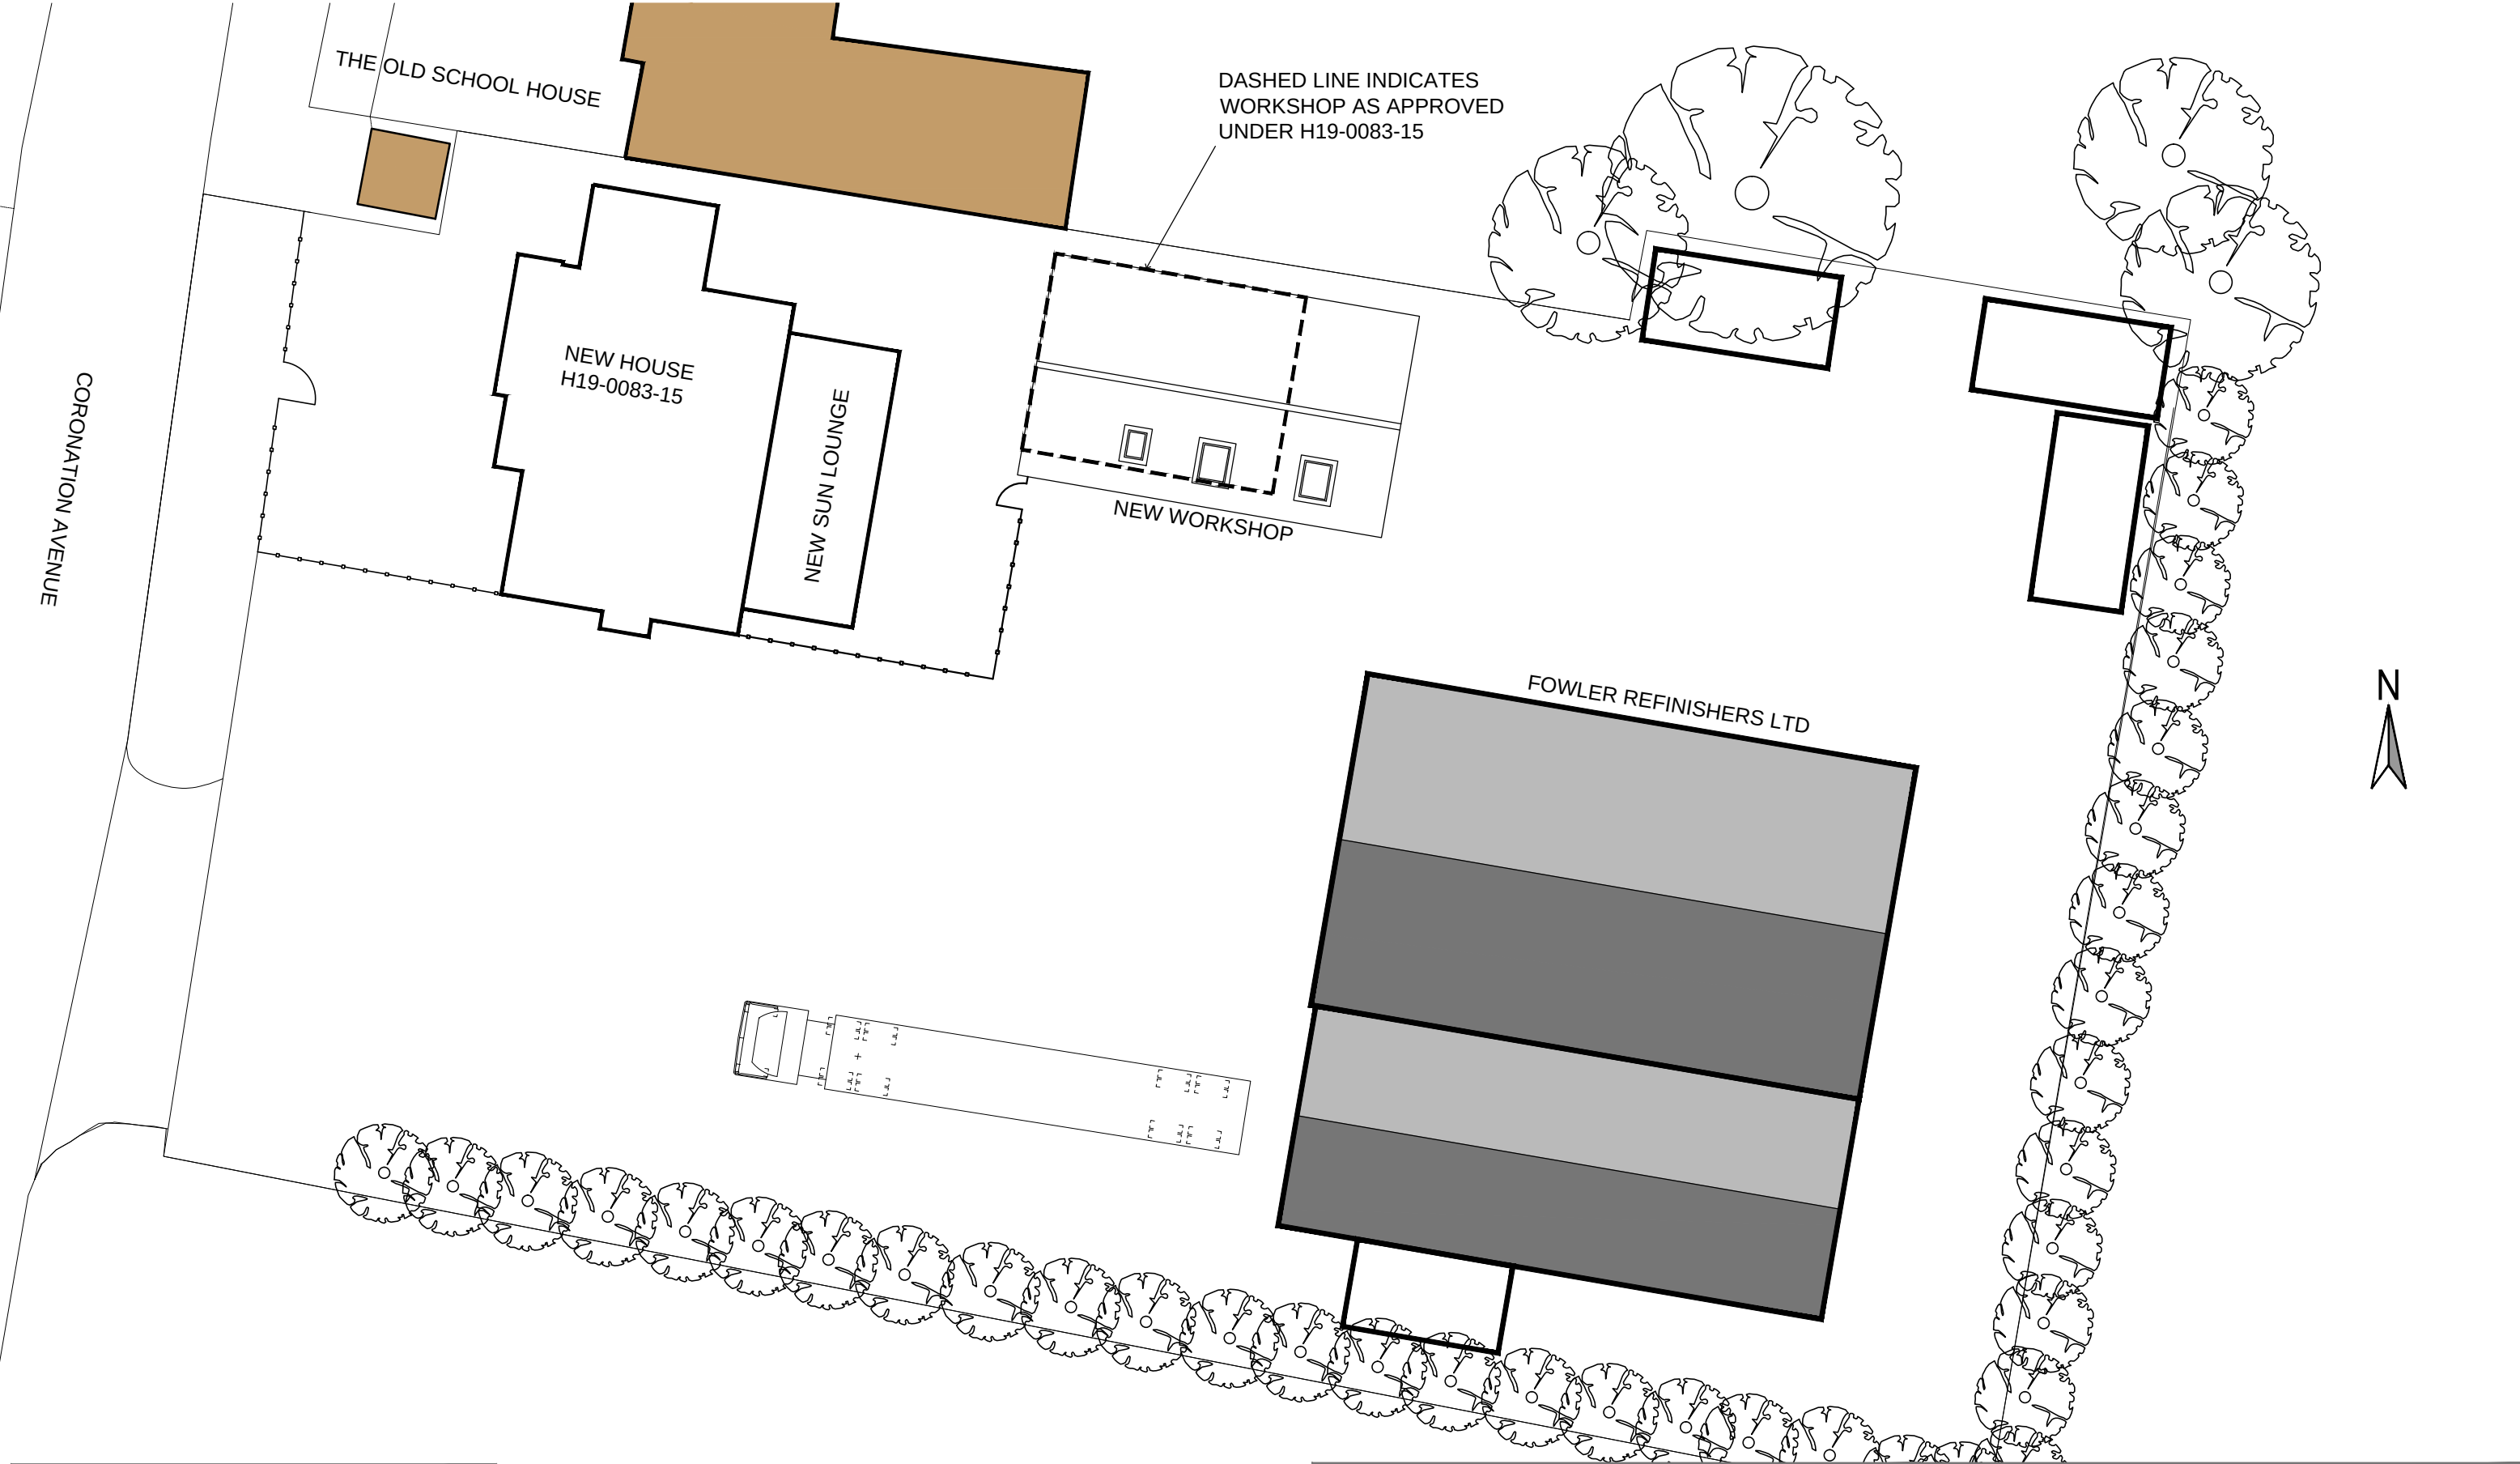

NOTES:

The details depicted on this drawing are the copyright to Darren Fowler Architect and may not be reproduced without permission. This drawing must not be re-issued, loaned or copied without the consent. Errors, omissions and discrepancies should be reported to the originator immediately.

All dimensions to be checked before site or off-site fabrication by the Contractor, his Sub-Contractor or Supplier.

Do not scale plans - use figure or grid dimensions where given. Any deviation from the drawing is to be reported to the originator immediately.

Structure, structural members & geotechnical investigations are to be carried out & approved by the appointed Structural Engineer. Any deviations to these elements are to be reported to the appointed consultant immediately.

PROJECT: Proposed Alterations Jessamine Coronation Avenue Throckenholt SPALDING PE12 0QT			
DRAWING: Proposed Site Block Plan		P1	First Issue
DRAWN: DPF		Revision	Notes
DATE: Sep 18		08/09/18	
STATUS: PLANNING		Date	
SCALE: 1:200		DRAWING NUMBER:	
		1022-AR-2002-P1	
		PAPER:	
		A3	