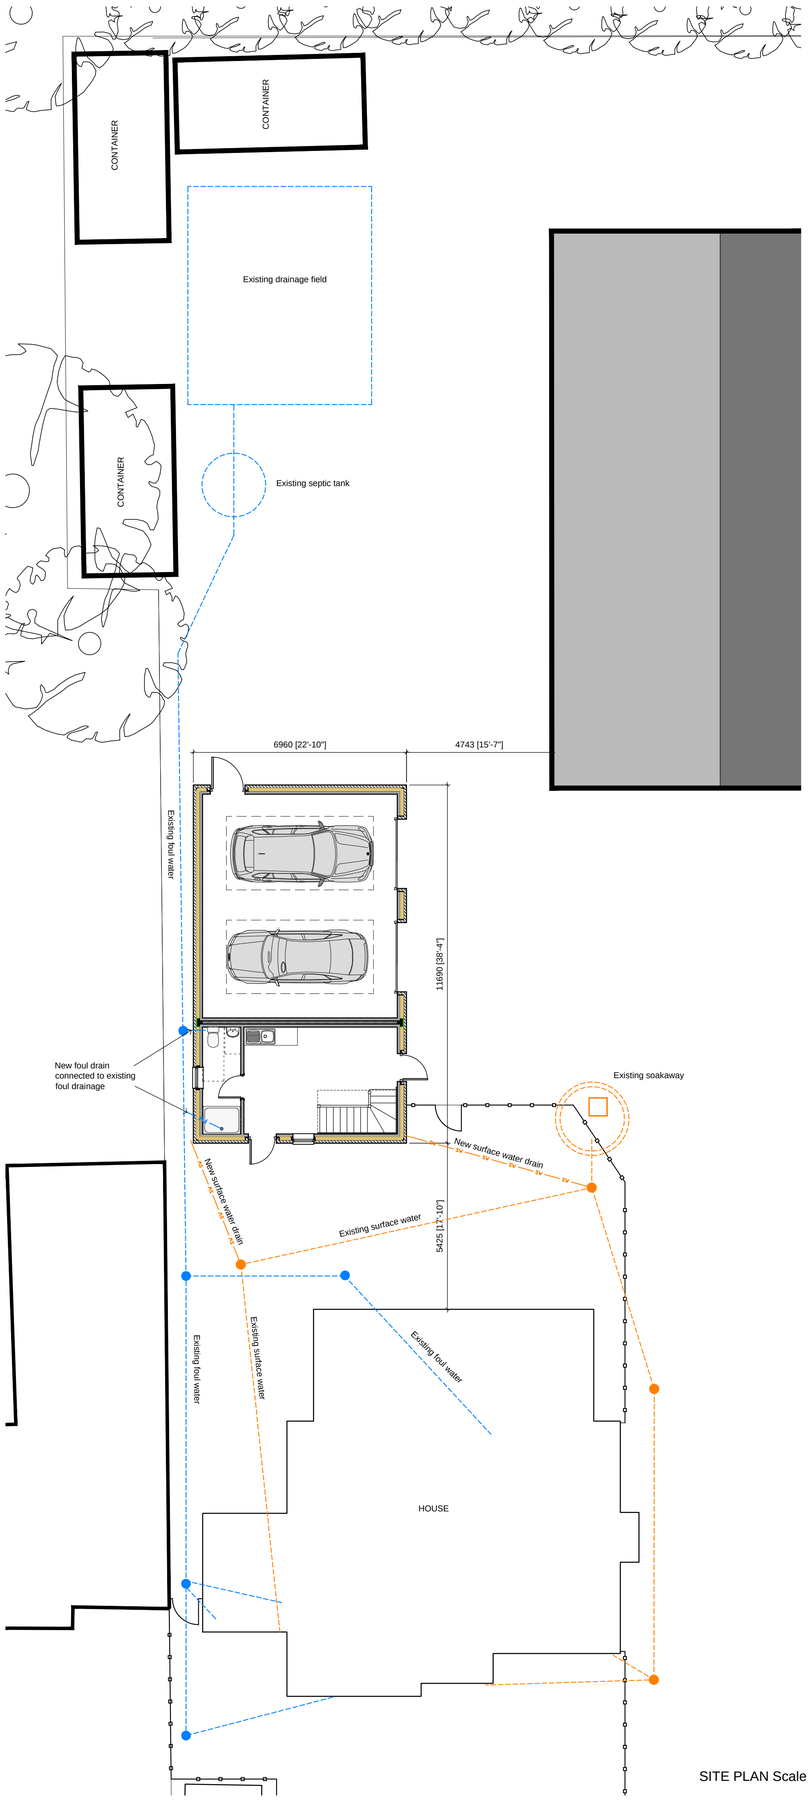

SITE PLAN Scale 1:100

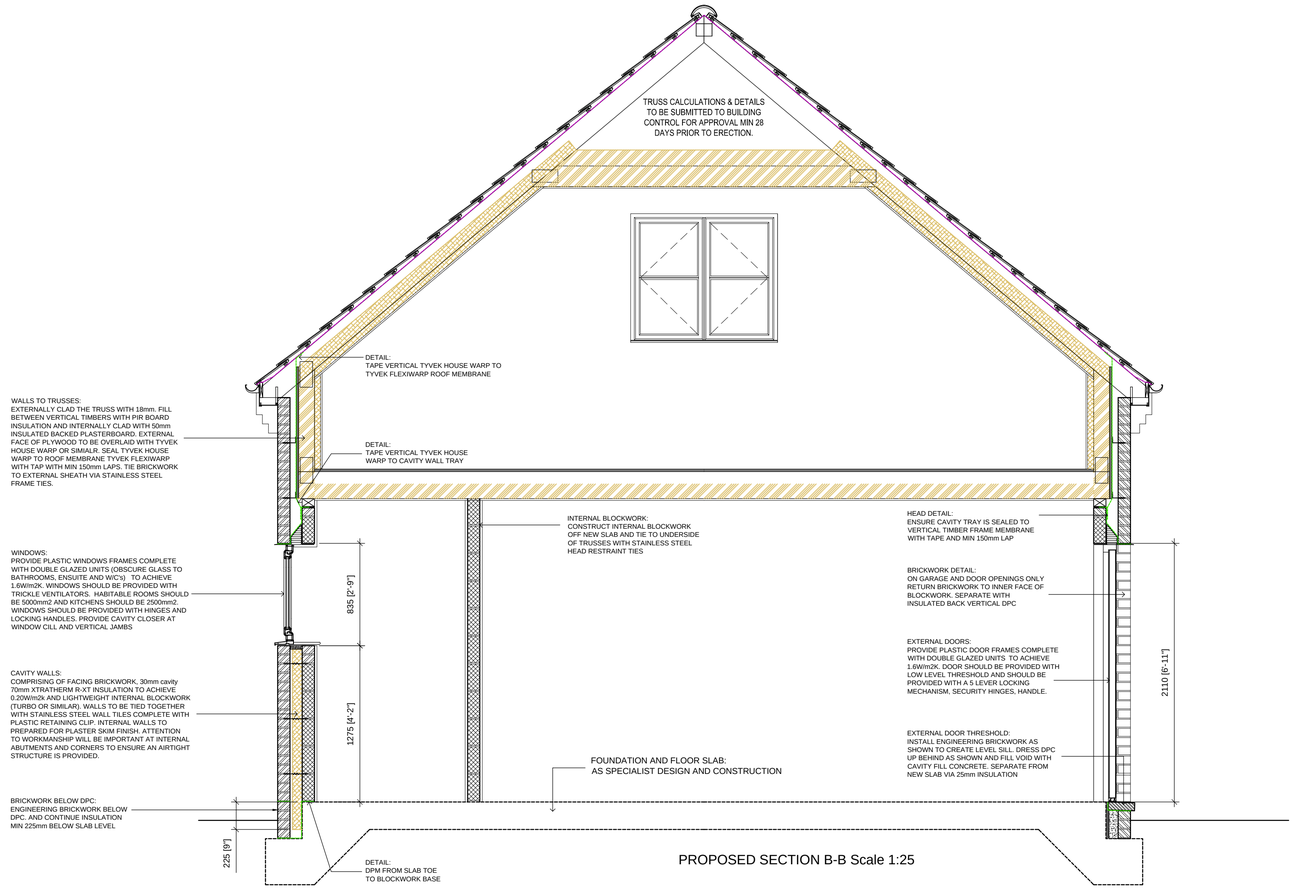

PROPOSED SECTION B-B Scale 1:25

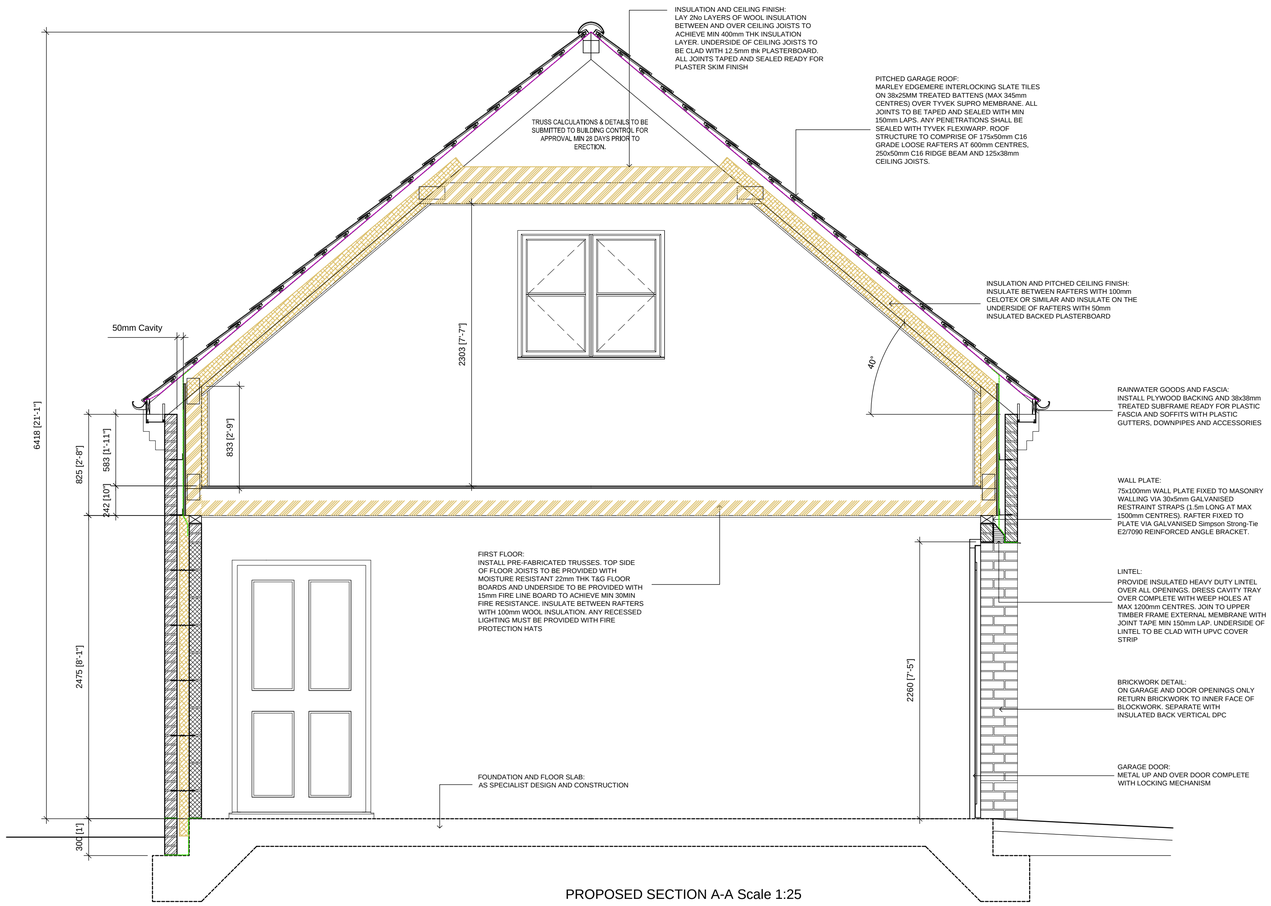

PROPOSED SECTION A-A Scale 1:25

NOTES:

The details depicted on this drawing are the copyright to Darren Fowler Architect and may not be reproduced without permission. This drawing must not be re-issued, loaned or copied without the consent. Errors, omissions and discrepancies should be reported to the originator immediately.

All dimensions to be checked before site or off-site fabrication by the Contractor, his Sub-Contractor or Supplier.

Do not scale plans - use figure or grid dimensions where given. Any deviation from the drawing is to be reported to the originator immediately.

Structure, structural members & geotechnical investigations are to be carried out & approved by the appointed Structural Engineer. Any deviations to these elements are to be reported to the appointed consultant immediately.

Revision	Notes	Date
P1	First Issue	08/09/18

PROJECT:
Proposed Alterations
Jessamine Coronation Avenue
Throckenholt SPALDING PE12 0QT

DRAWING:
Revised Garage Site Plan and Sections

DRAWN: DPF DATE: Sep 18

STATUS: PLANNING SCALE: As Shown

DRAWING NUMBER: 1022-AR-2004-P1 PAPER: A1