


LOCATION PLAN.
1/ 2500.

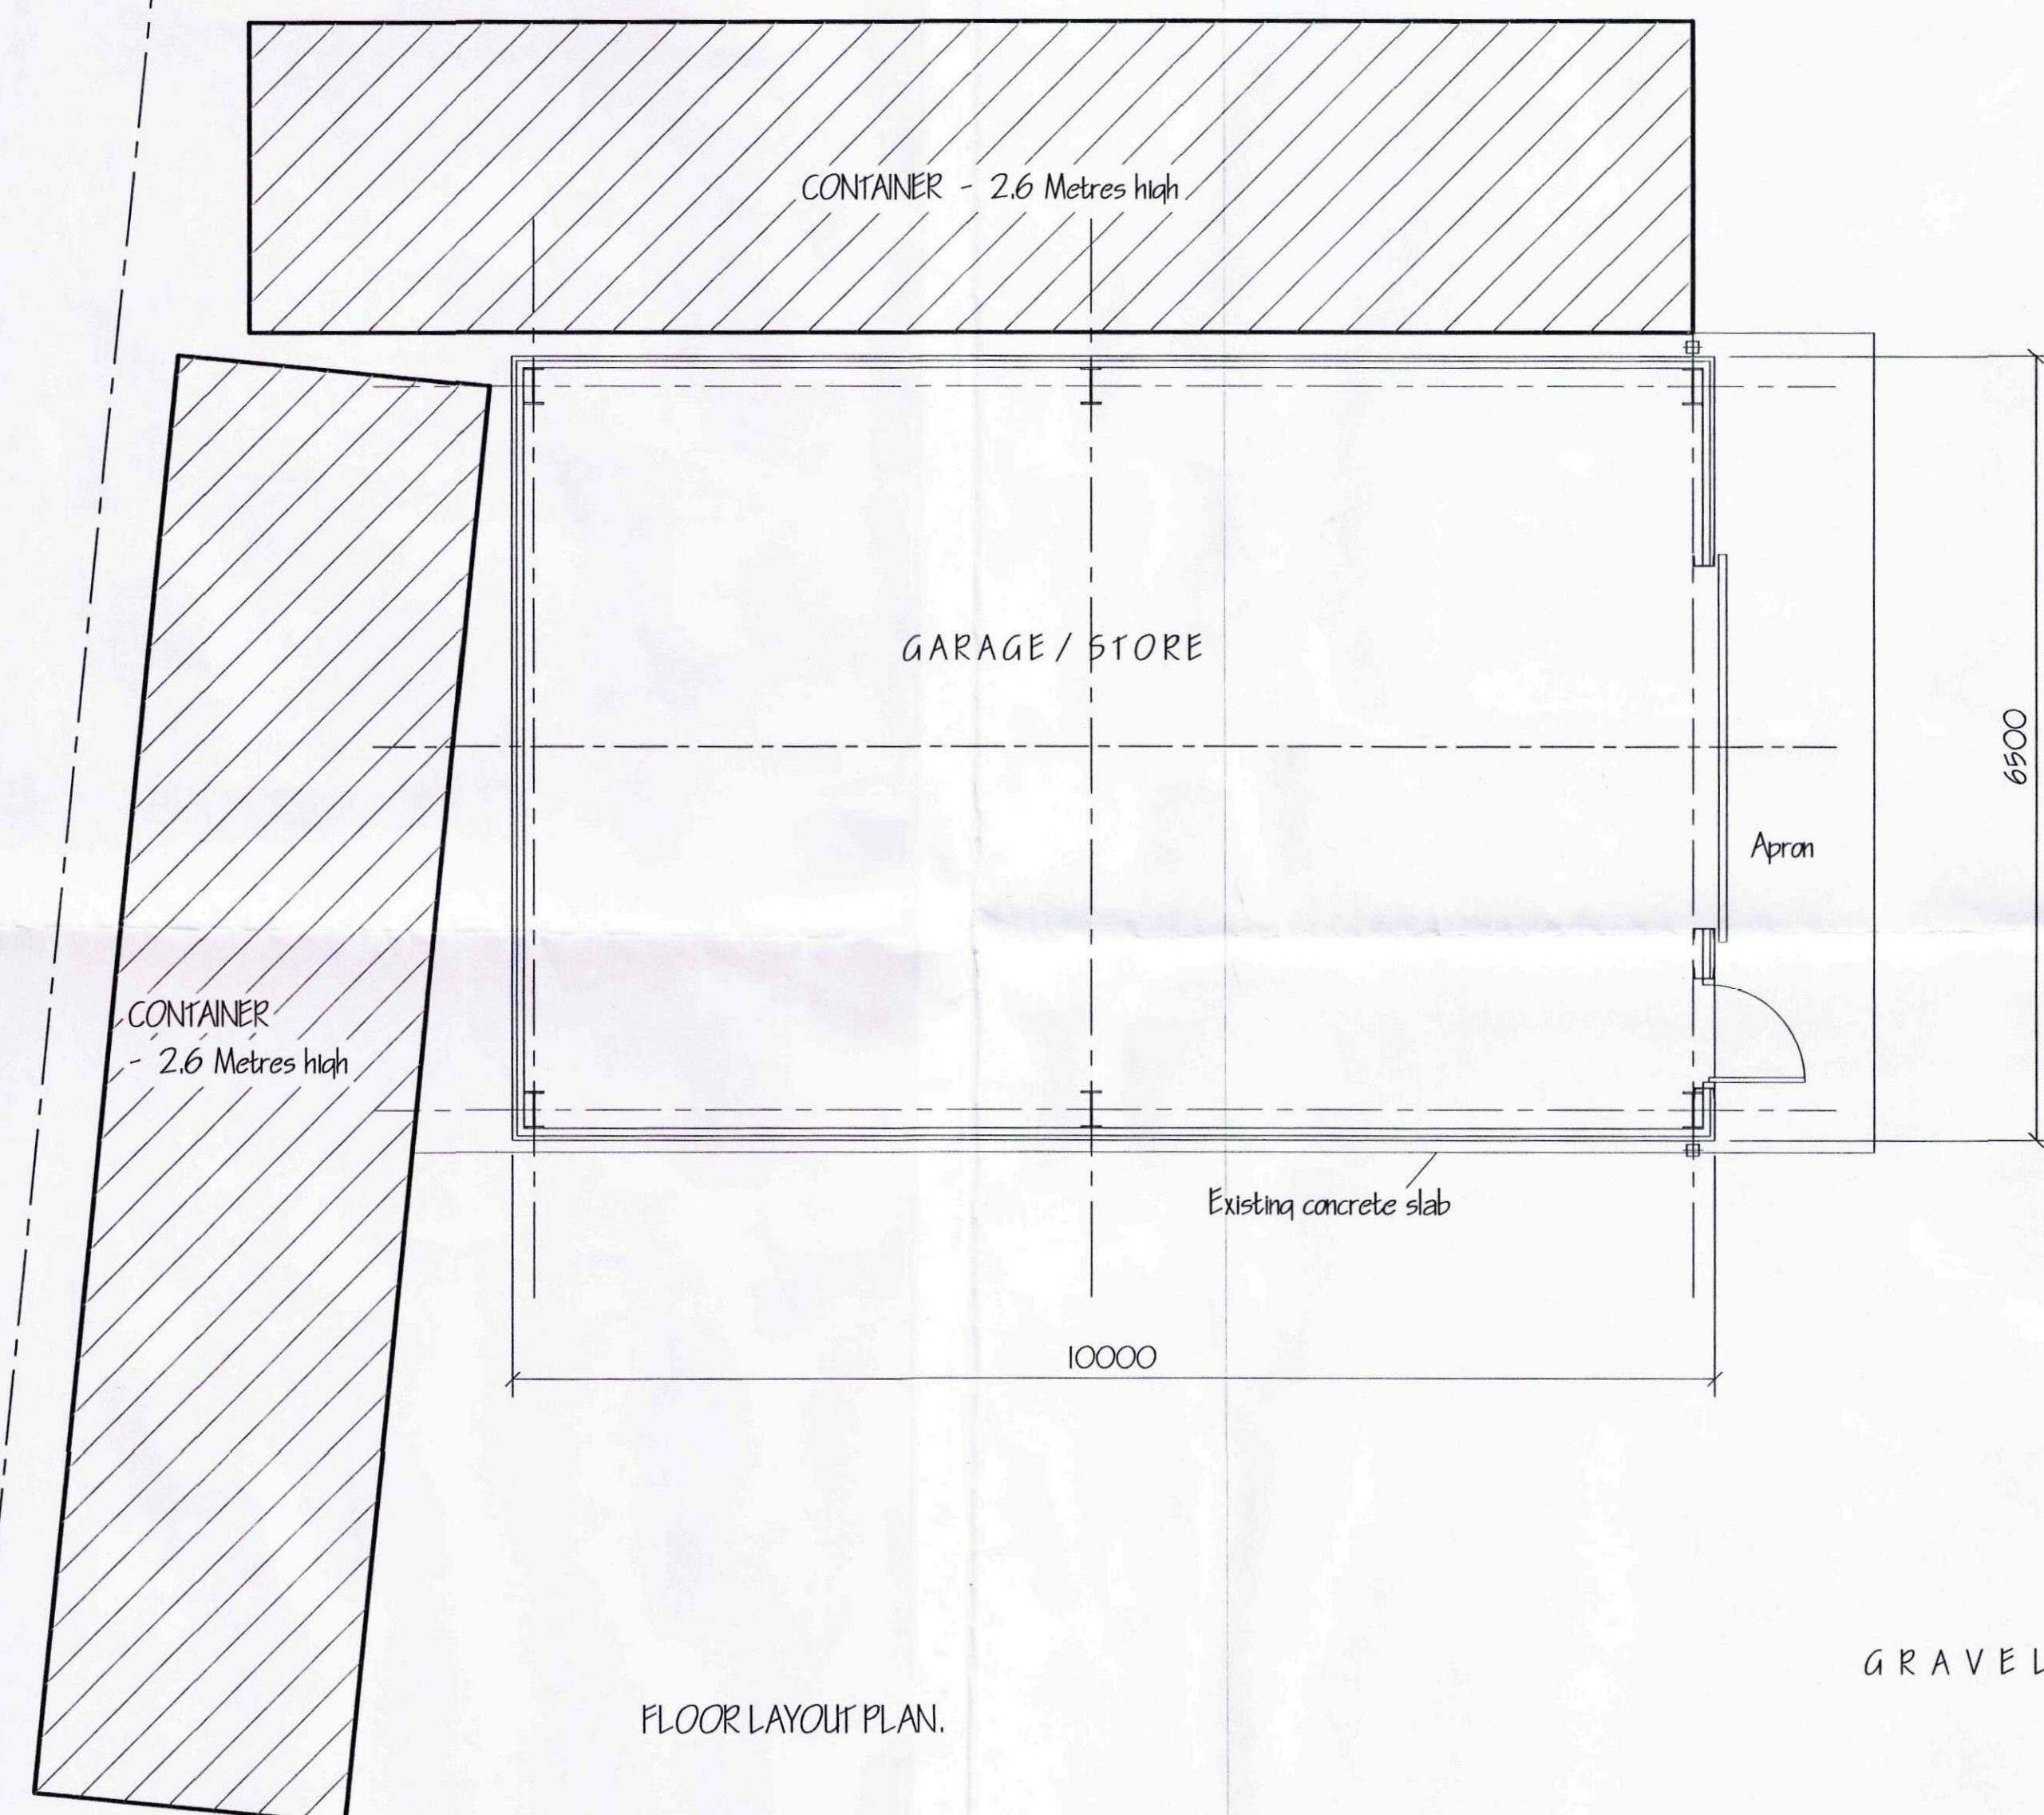

SITE LAYOUT PLAN.
1/500.

GRAVEL DRIVE

BUNGALOW

[illegible]