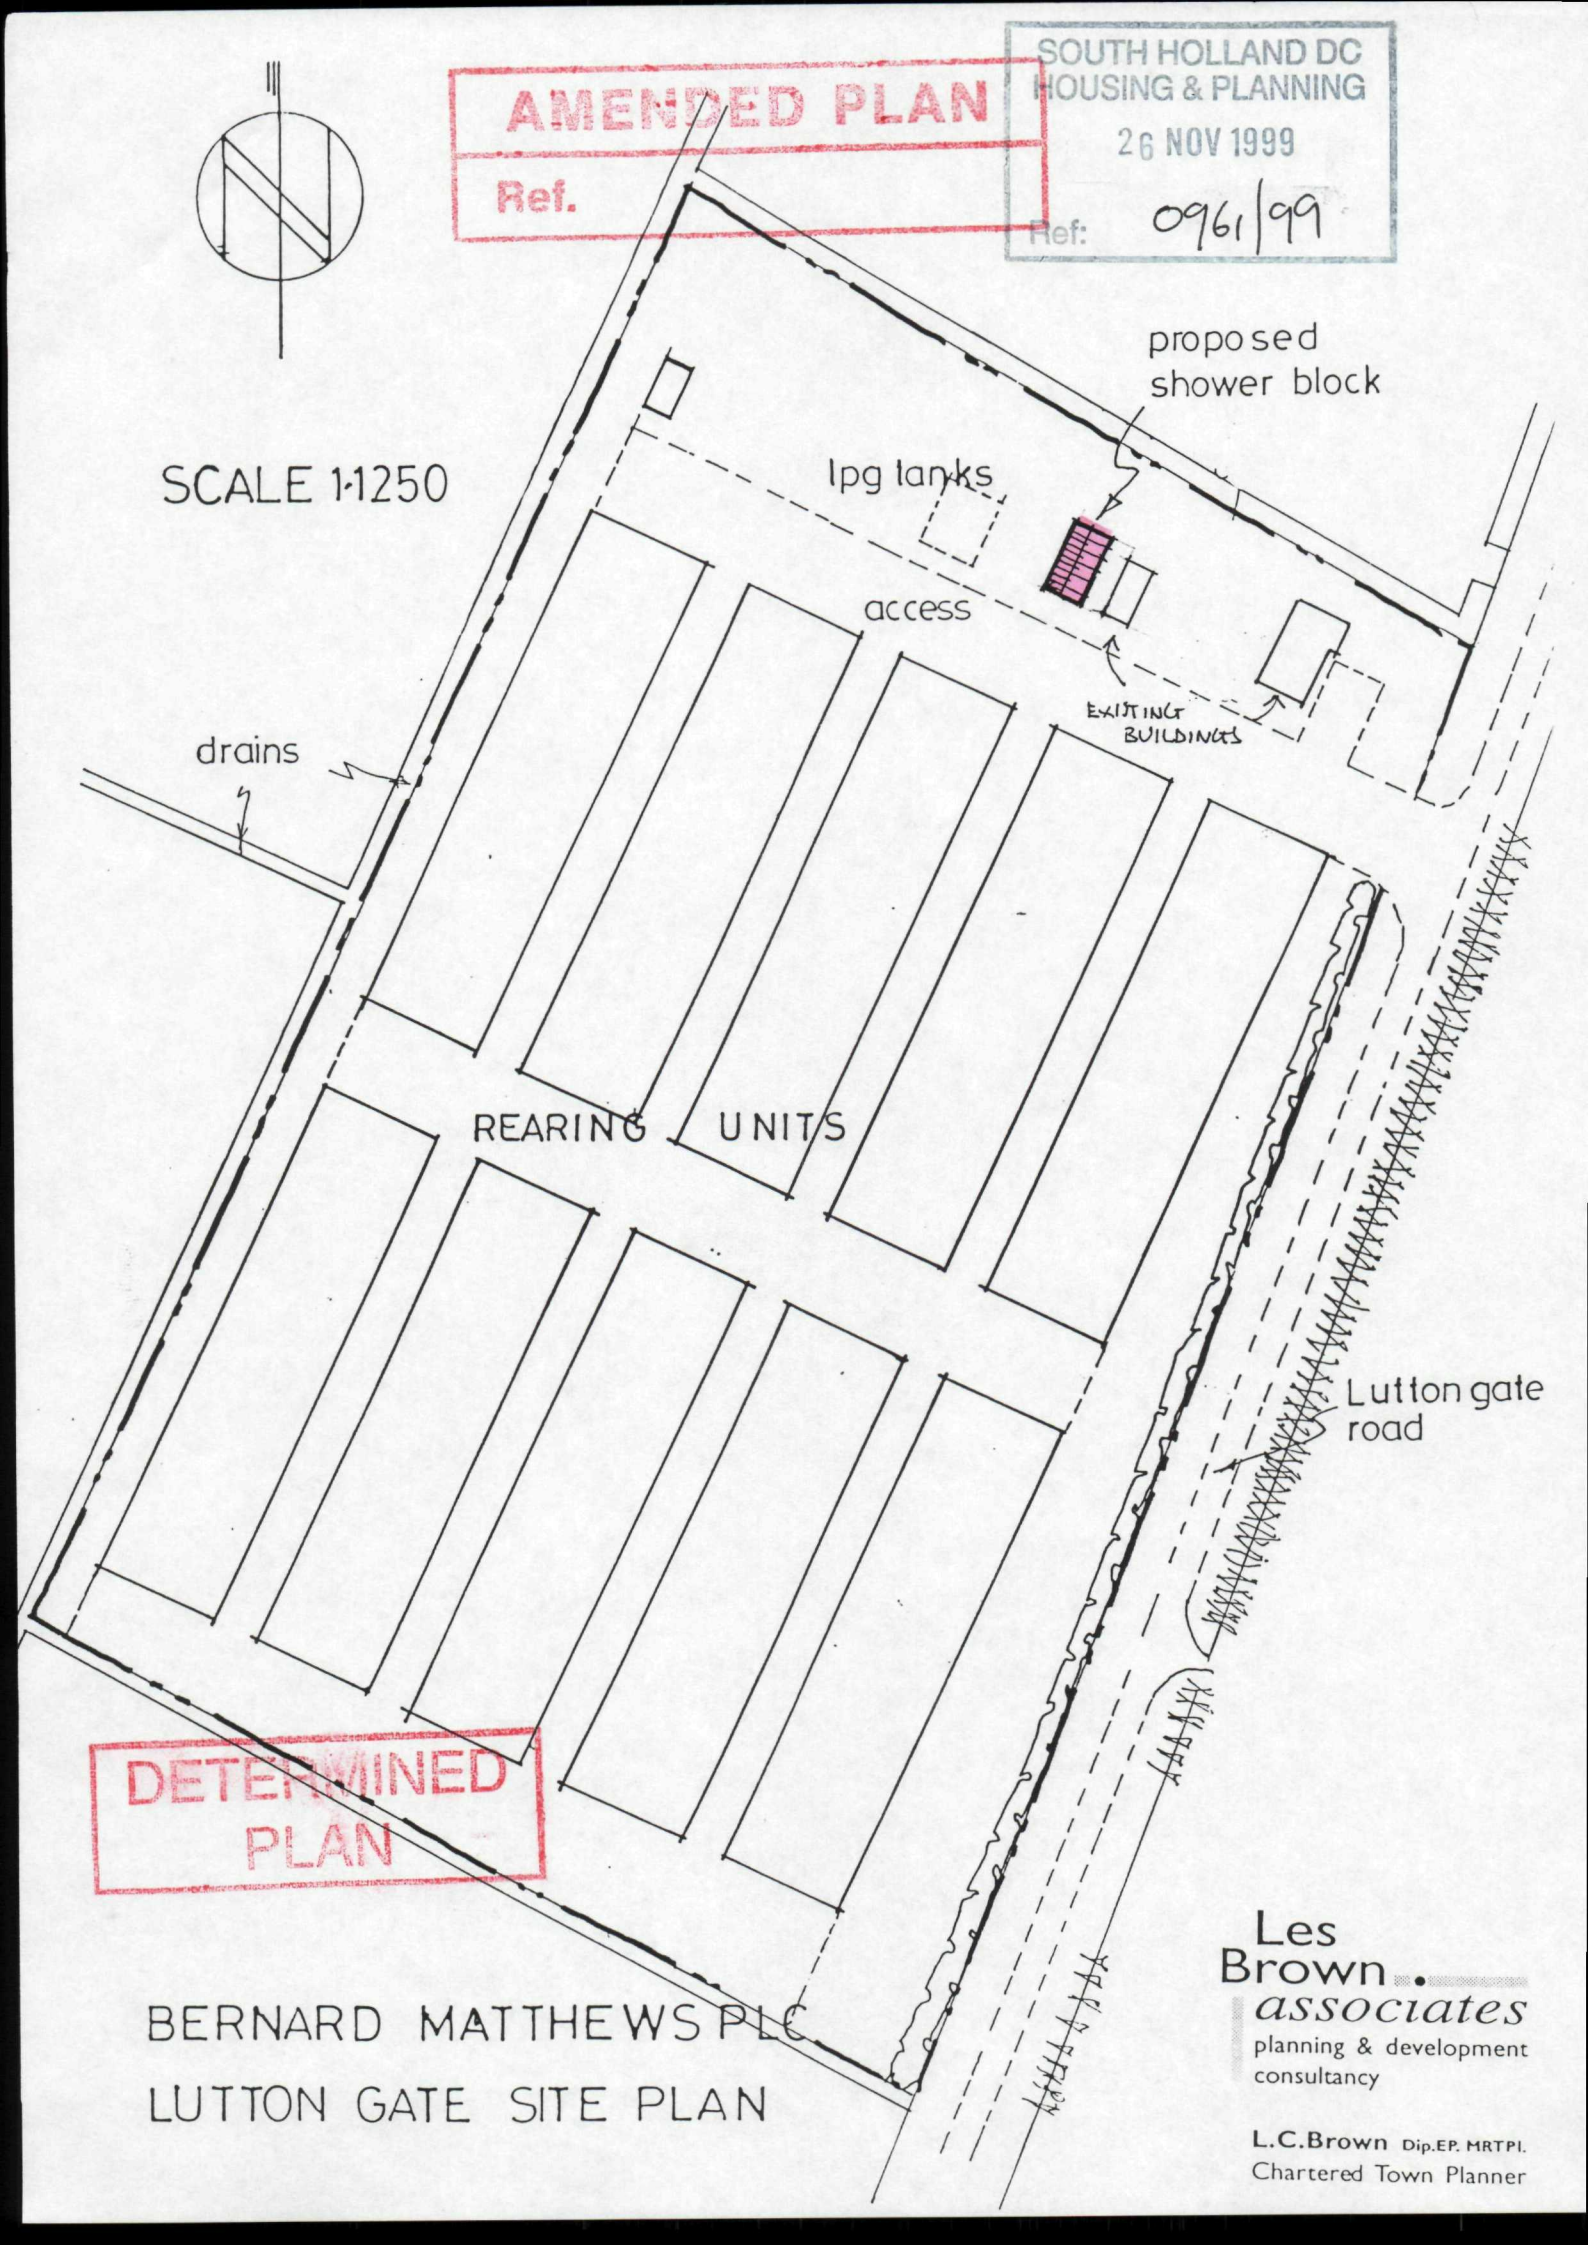

AMENDED PLAN
Ref.
SOUTH HOLLAND DC
HOUSING & PLANNING
26 NOV 1999
Ref: 0961/99
proposed
shower block
SCALE 1-1250
lpg tanks
access
EXISTING
BUILDINGS
drains
REARING UNITS
Lutton gate
road
DETERMINED
PLAN
BERNARD MATTHEWS PLC
LUTTON GATE SITE PLAN
Les
Brown
associates
planning & development
consultancy
L.C.Brown Dip.EP. MRTPI.
Chartered Town Planner