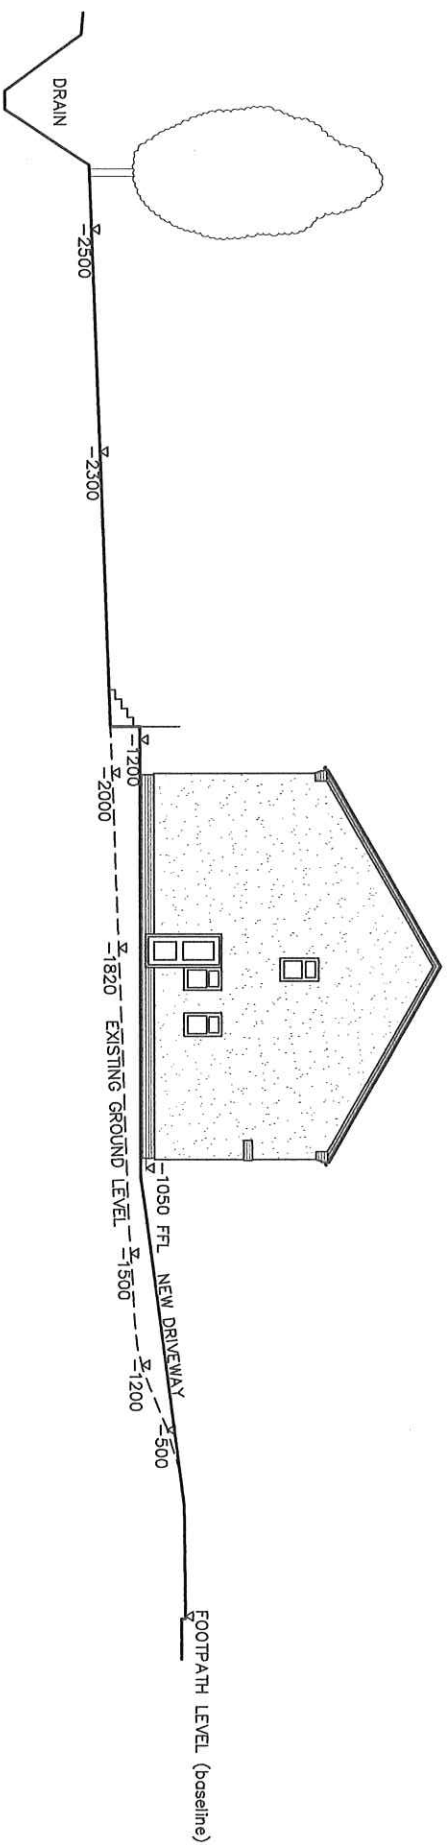


Project:	New House
Client:	Rebeca Zdroba
Address:	Rose Cottage South Eau Bank Throckenholt PE12 0QW
Drawing Title:	Site Section
Dwg No:	05
Scale:	1:100 @ A3
Date:	August 2022