

A4

SOUTH HOLLAND DC
HOUSING & PLANNING
29 SEP 1999
Ref: 0976/99

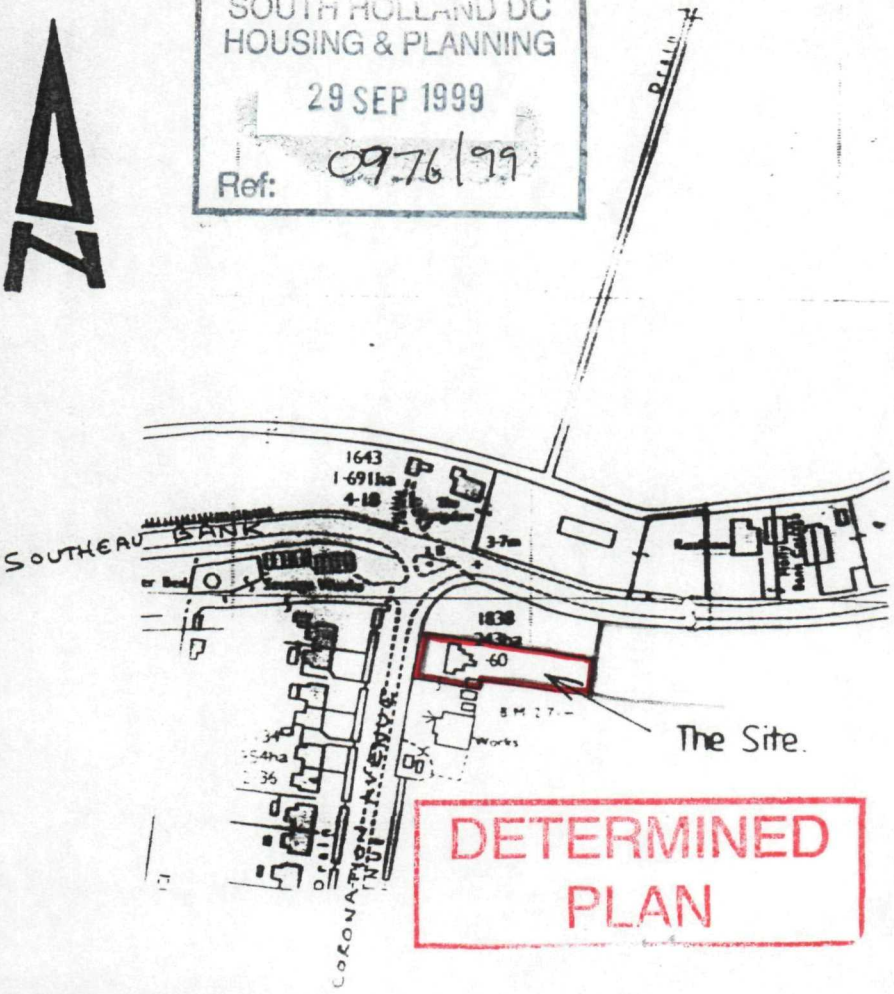

DETERMINED
PLAN

CORONATION AVENUE

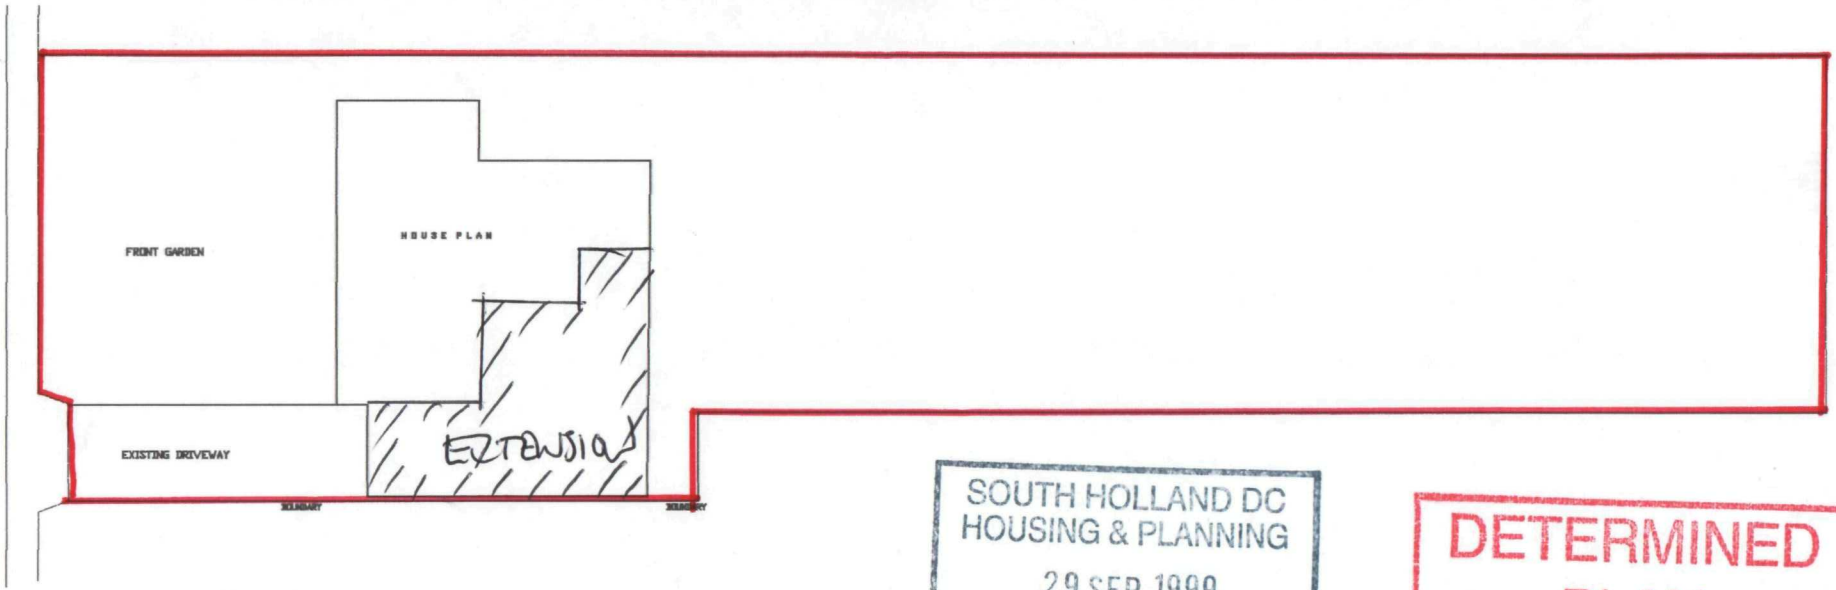

Block Plan 1:500

SOUTH HOLLAND DC
HOUSING & PLANNING
29 SEP 1999
Ref: 0976/99

DETERMINED PLAN

File: C:\WORK\449\1.dwg Plotted: 1999-09-27 16:12:36