



SHDC
Planning & Development
24 NOV 2010
Ref: 0978-10

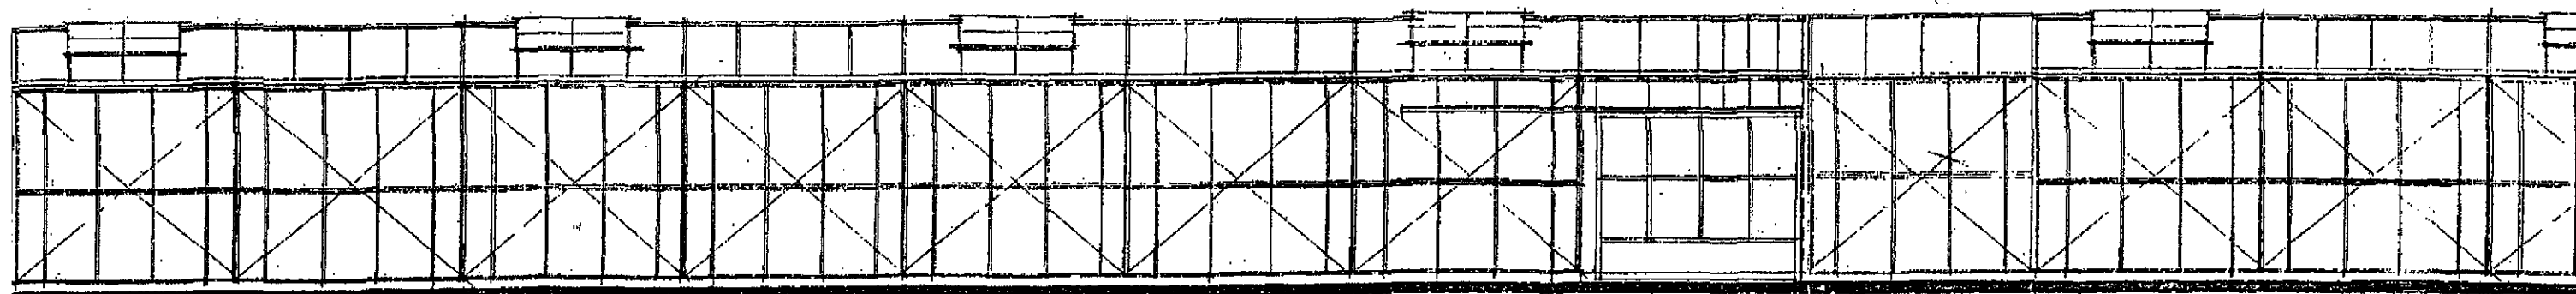

EAST ELEVATION

+ West

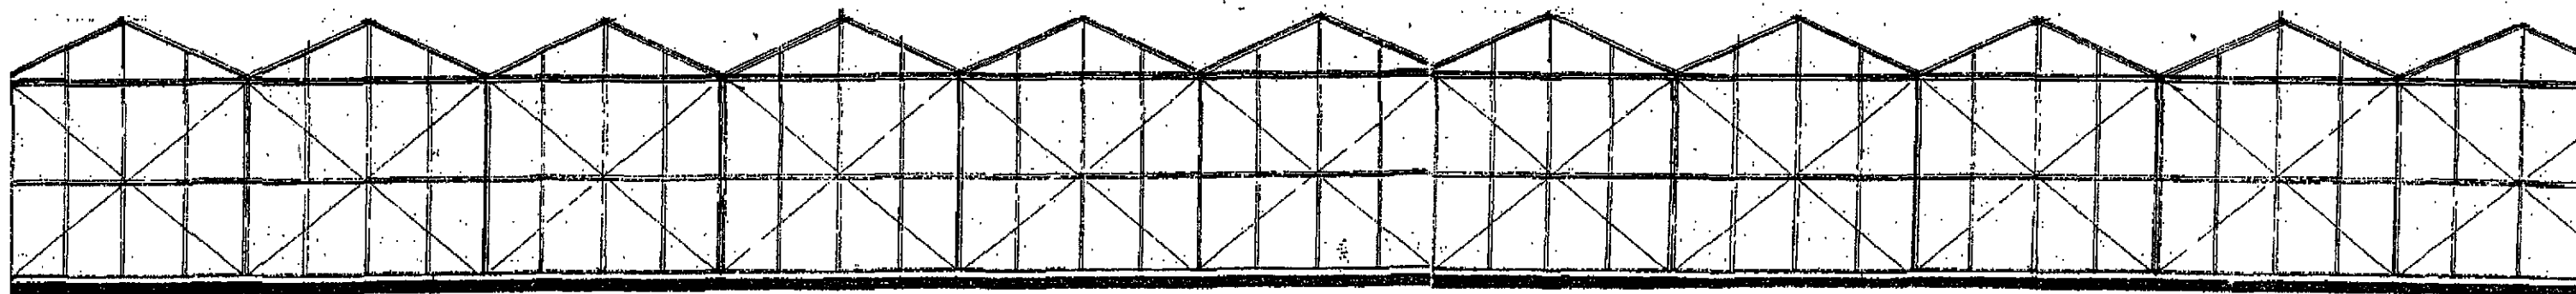


SOUTH ELEVATION

+ North

1:100



SHDC
Planning & Development
24 NOV 2010
Ref: 0978-10

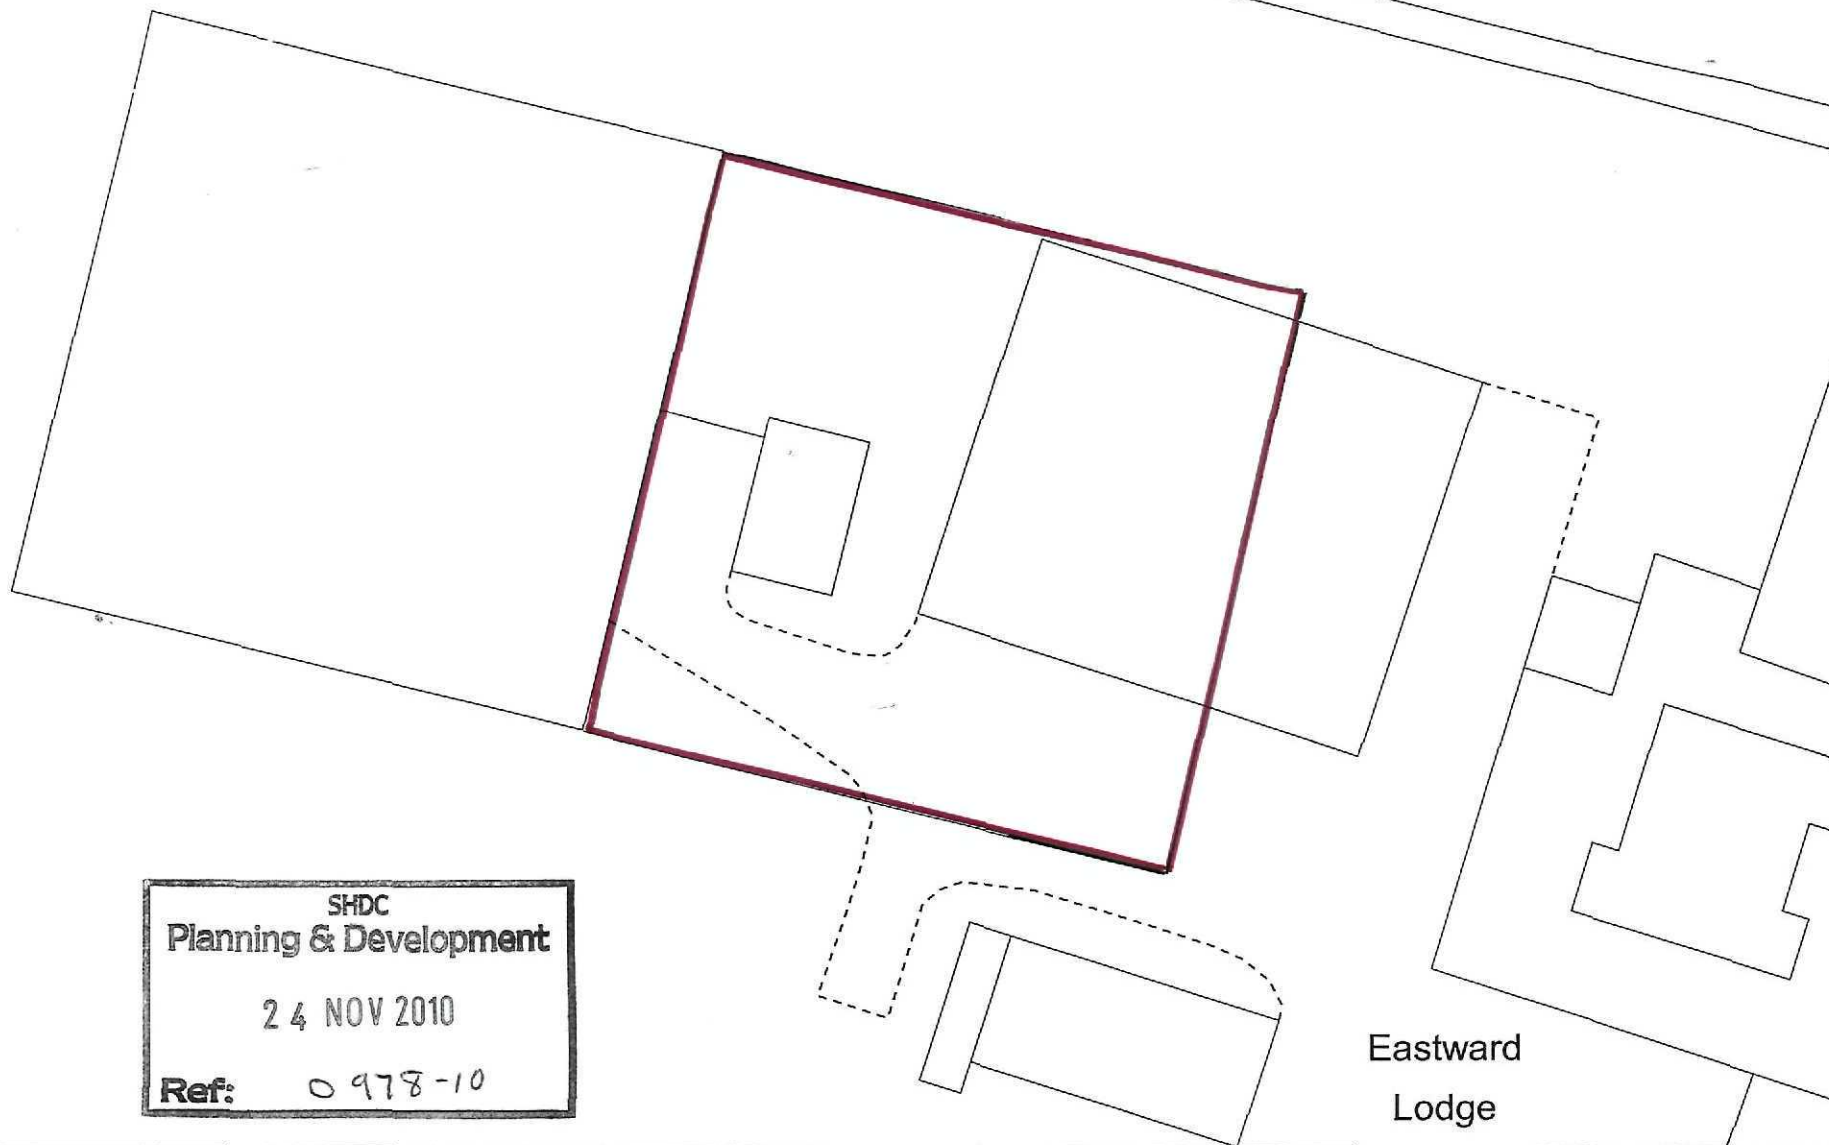

SHDC
Planning & Development
24 NOV 2010
Ref: 0978-10

Eastward
Lodge

1:500

