




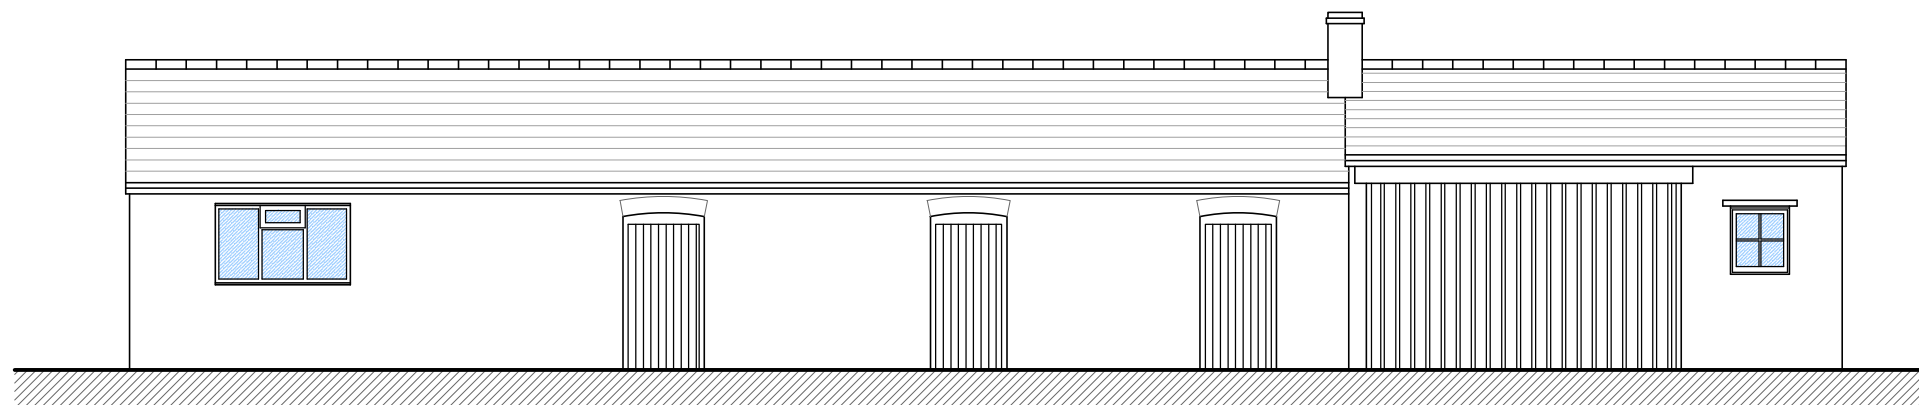

FRONT (NORTH) ELEVATION

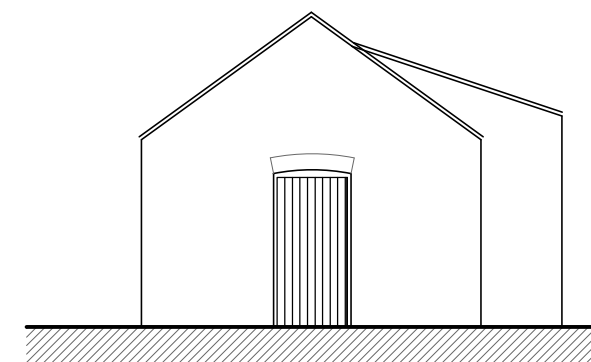


SIDE (EAST) ELEVATION

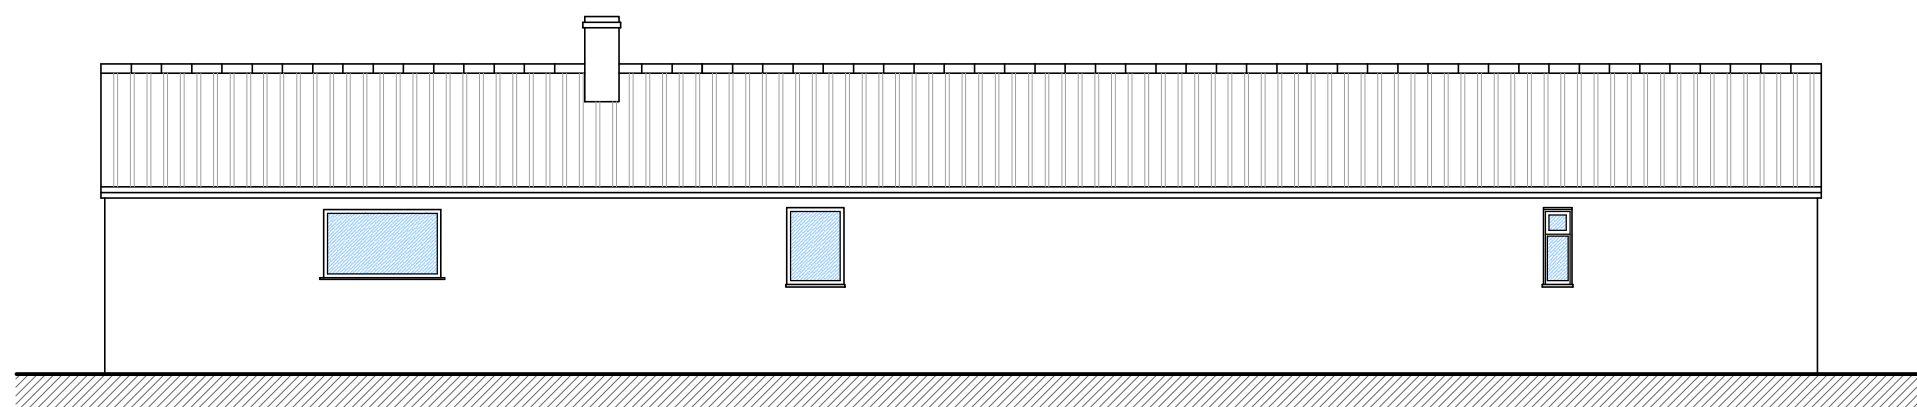

REAR (SOUTH) ELEVATION

EXISTING ELEVATIONS 1:100

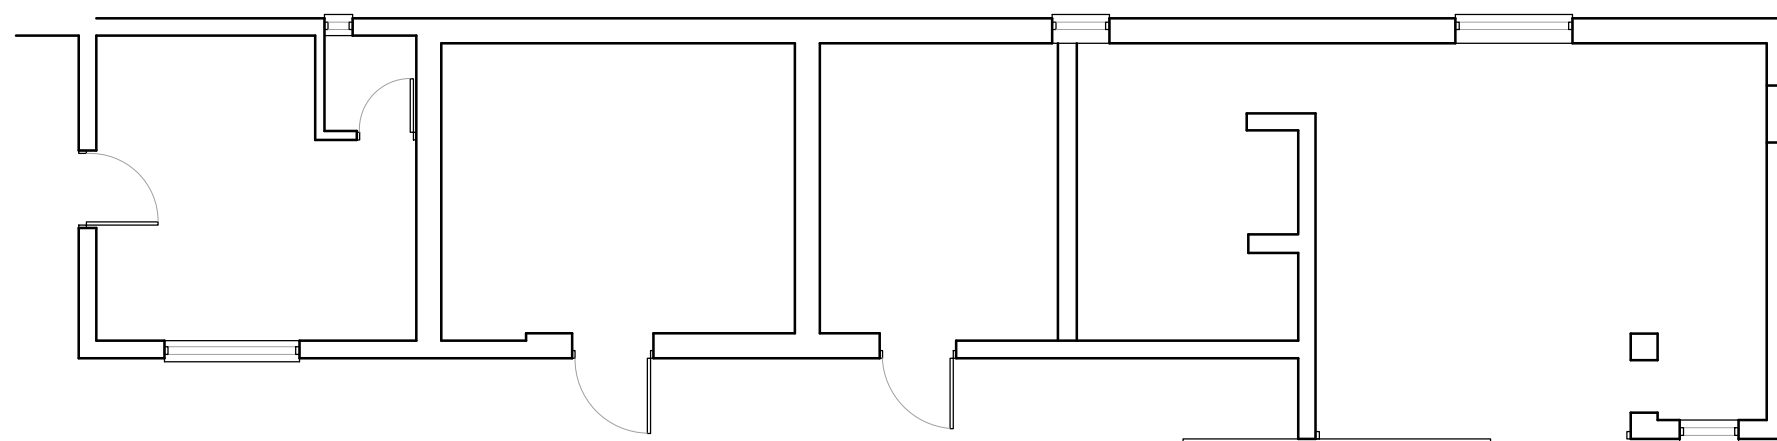

BUILDING 2 EXISTING PLAN 1:100



PROJECT

The Oaks  
251 Broadgate  
Sutton st Edmund  
Lincolnshire

CLIENT

Mr & Mrs O'Kane

DRAWING TITLE

EXISTING PLANS & ELEVATIONS

DATE Sept 19


SCALE As Shown @A3

JOB No.

6085-PL02

DO NOT SCALE FROM THIS DRAWING

COPYRIGHT: THIS DRAWING MUST NOT BE ISSUED, LOANED OR COPIED  
WITHOUT THE CONSENT OF PETER HUMPHREY ASSOCIATES

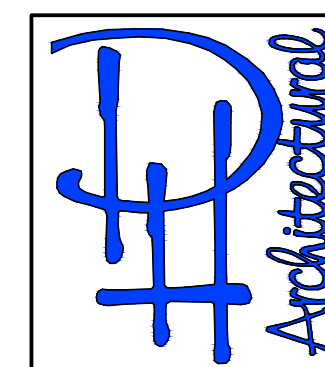

**Peter Humphrey Associates**  
ARCHITECTURAL DESIGN AND BUILDING

TELEPHONE 01945 466 966

FAX 01945 466 433

E-MAIL: [info@peterhumphrey.co.uk](mailto:info@peterhumphrey.co.uk)

30 OLD MARKET WISBECH CAMBS PE13 1NB

Fenland District Council

