


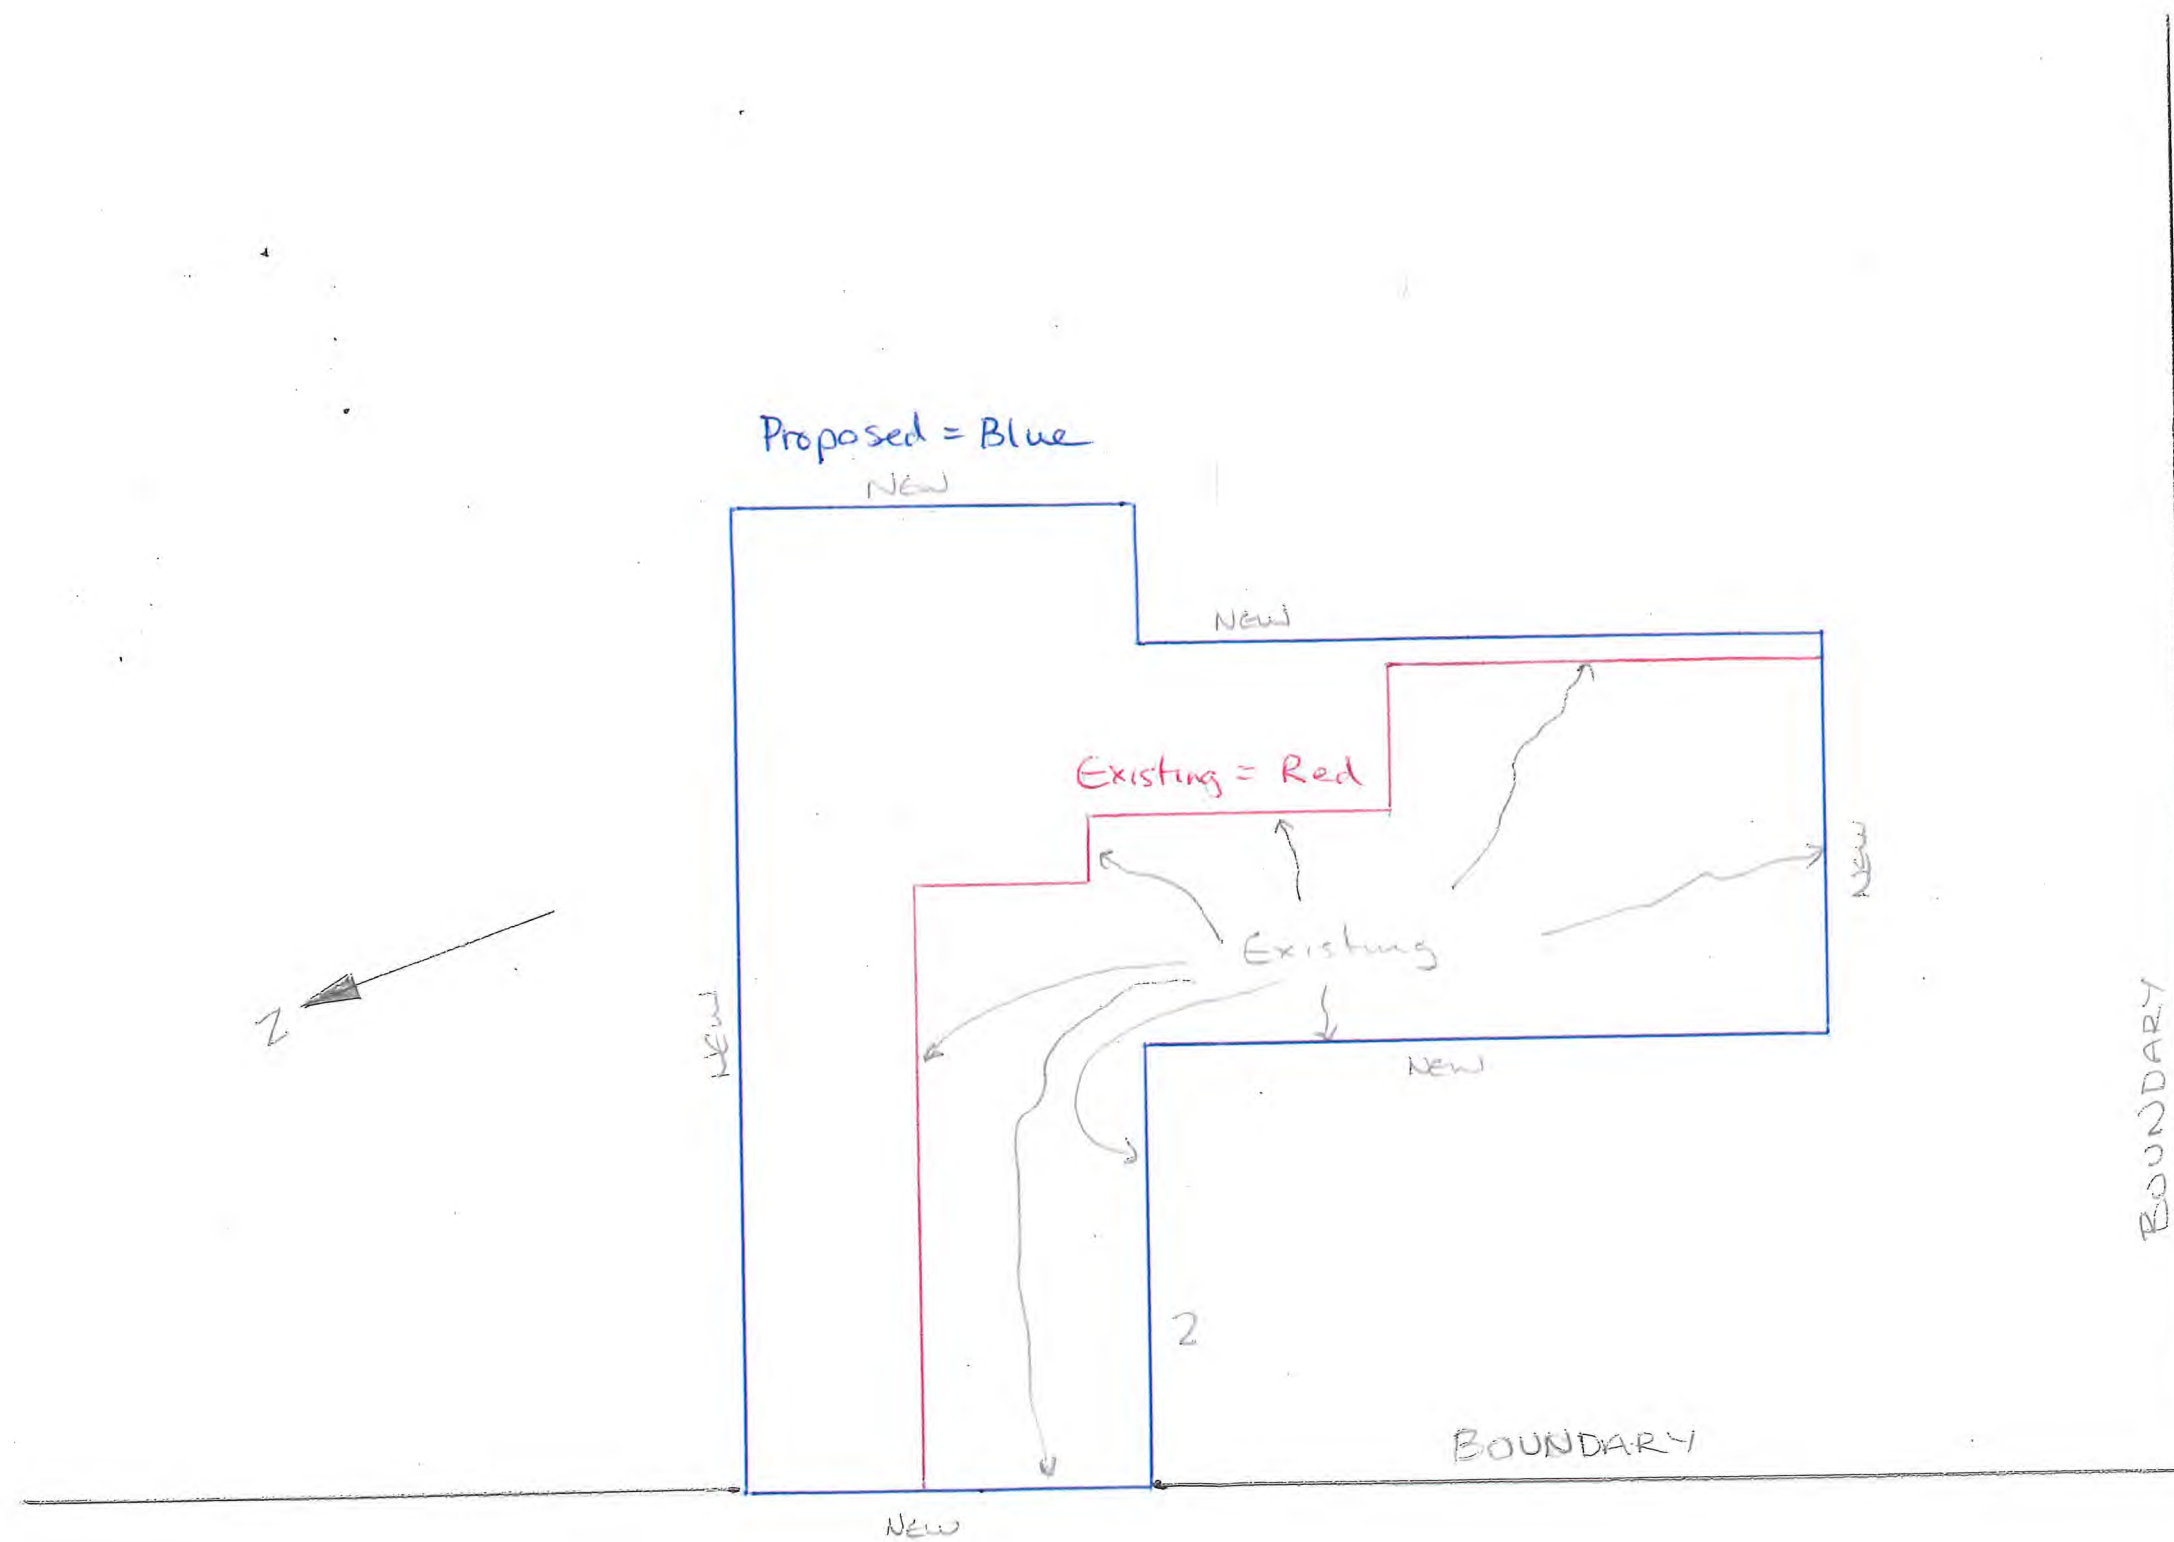

Location of existing & proposed 1:200 @ A3

Mr J Martin
Walnut Cottage