


Existing North Elevation 1:100 @ A3

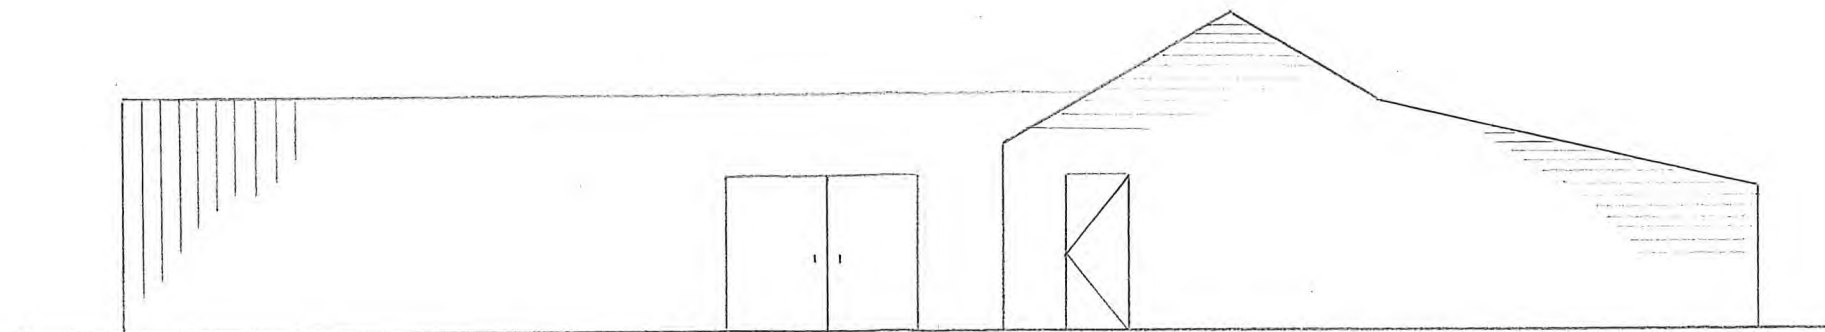

Existing South Elevation 1:100 @ A3

Mr J Martin
Walnut Cottage