


Existing East Elevation 1:100 @ A3

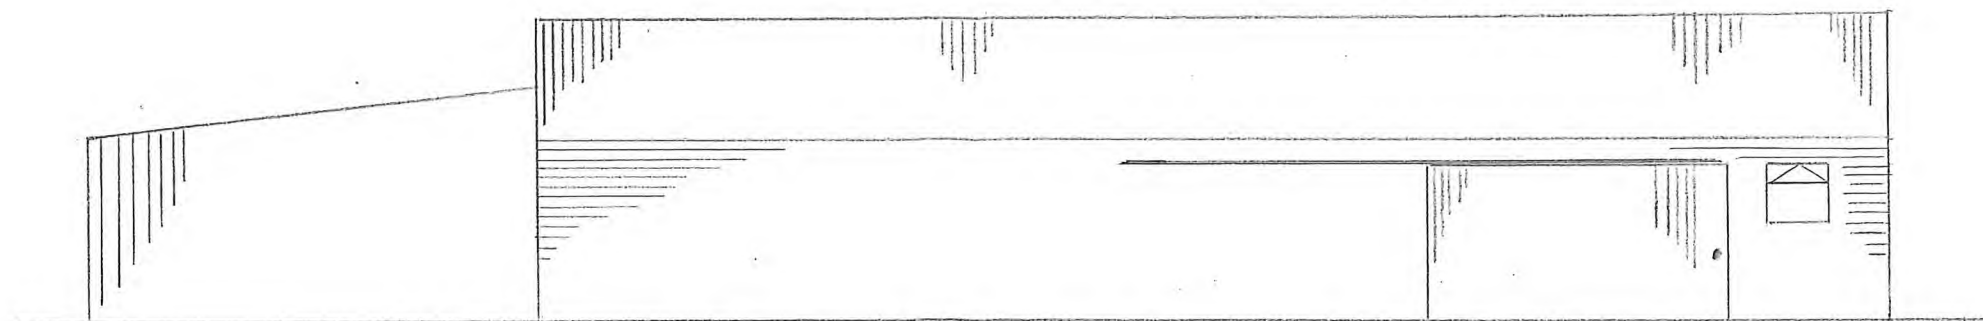

Existing West Elevation 1:100 @ A3

Mr J Martin
Walnut Cottage