


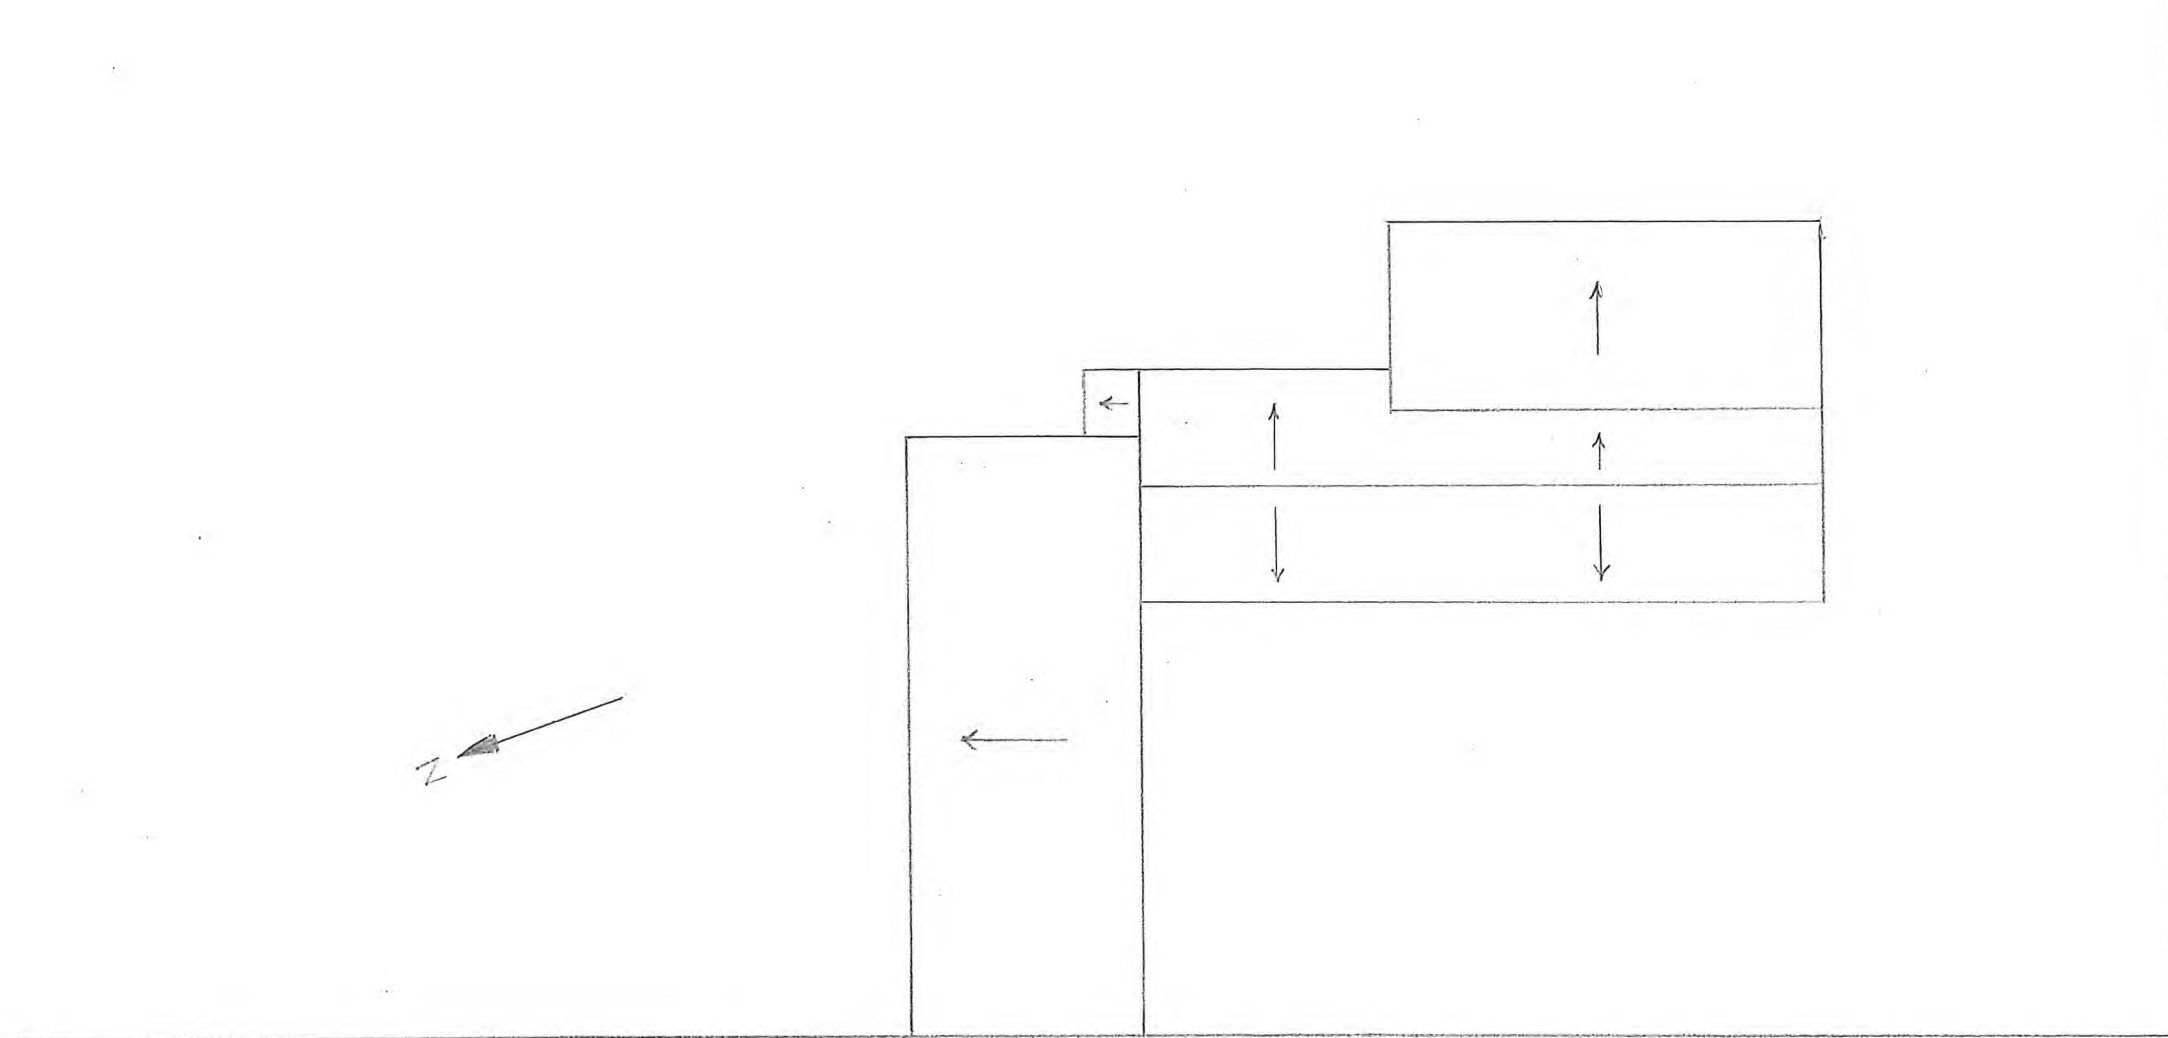

Existing Roof Plan 1:200 @ A3

Mr J Martin
Walnut Collage