



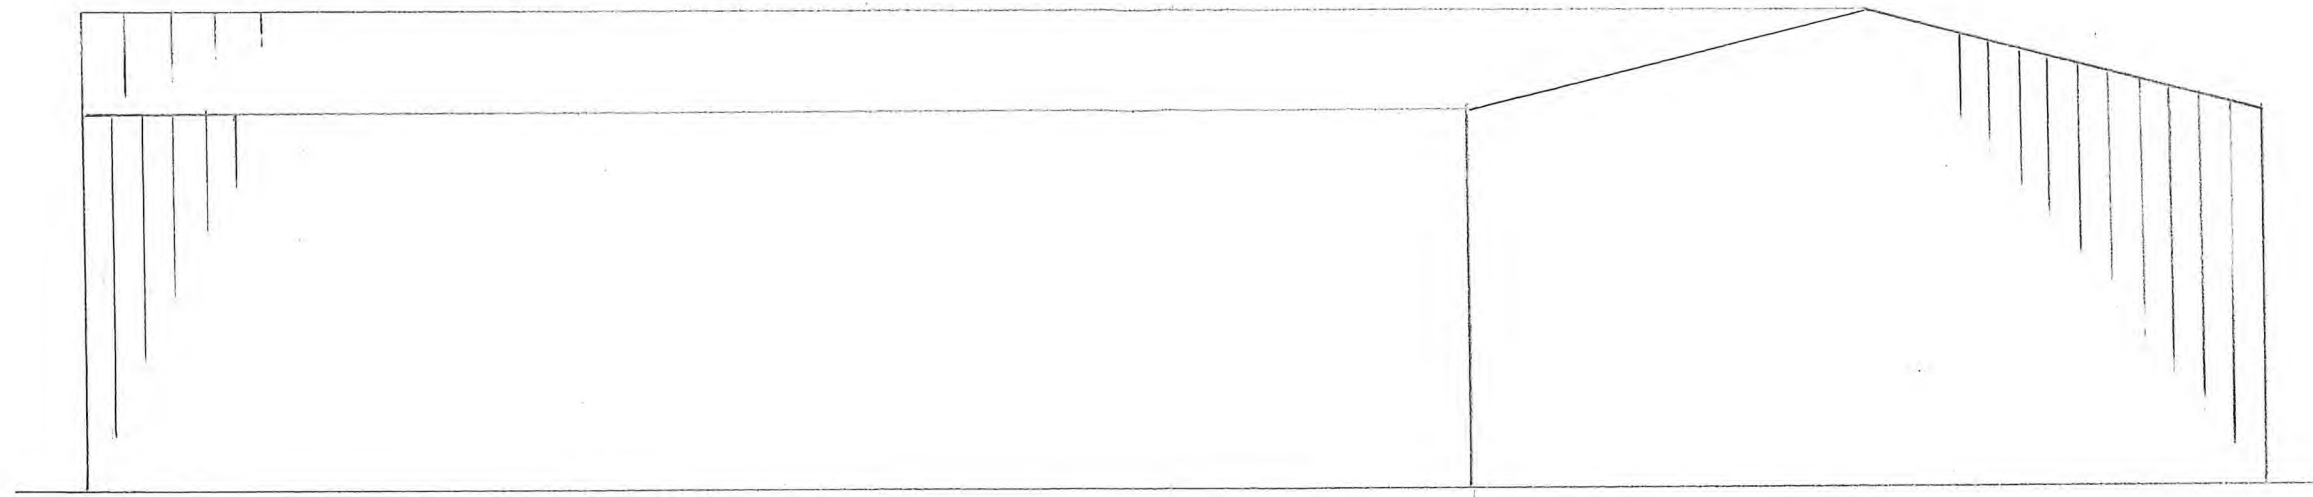

East Elevation 1:100 @ A3

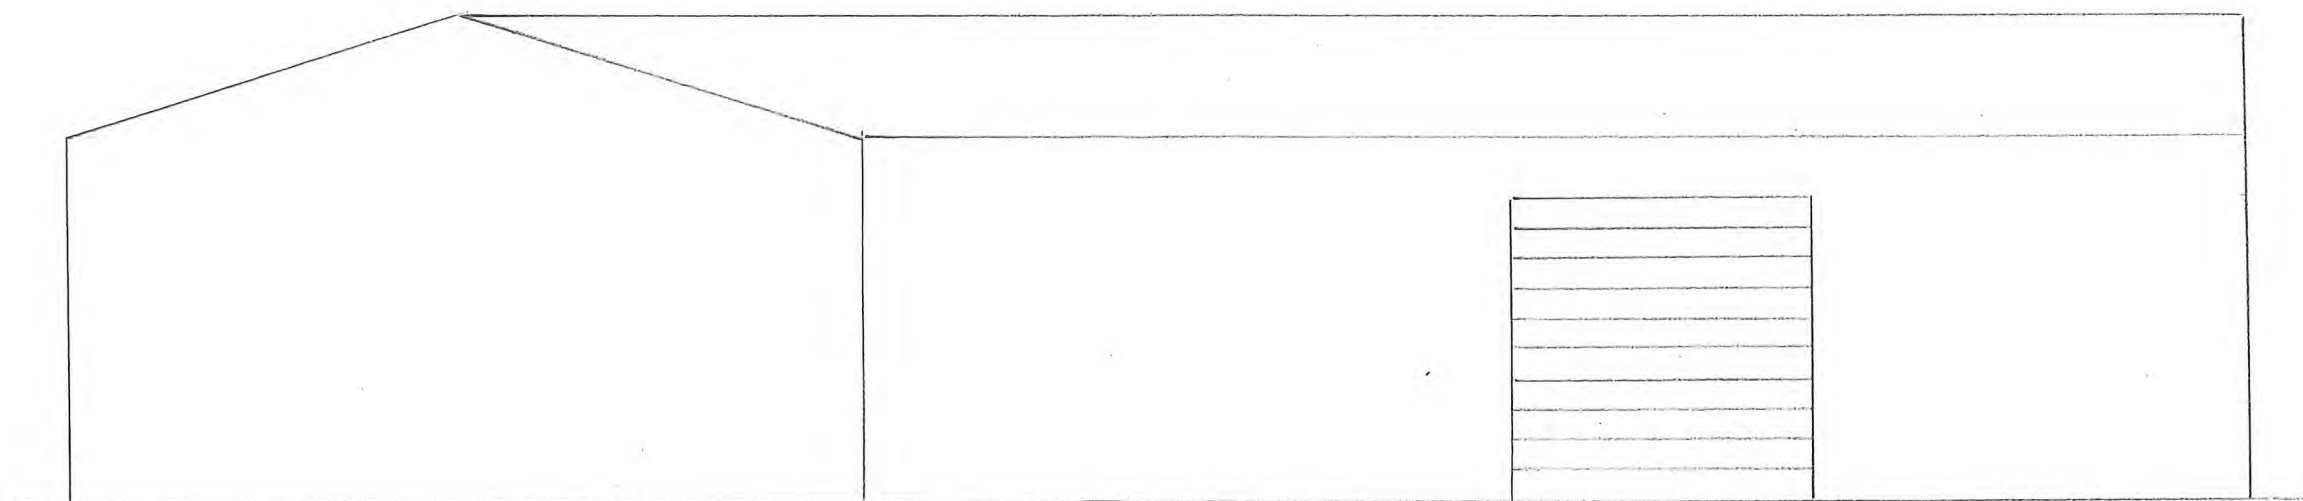

West Elevation 1:100 @ A3

Proposed Elevations (Not Existing) Mr J Martin
Walnut Cottage