



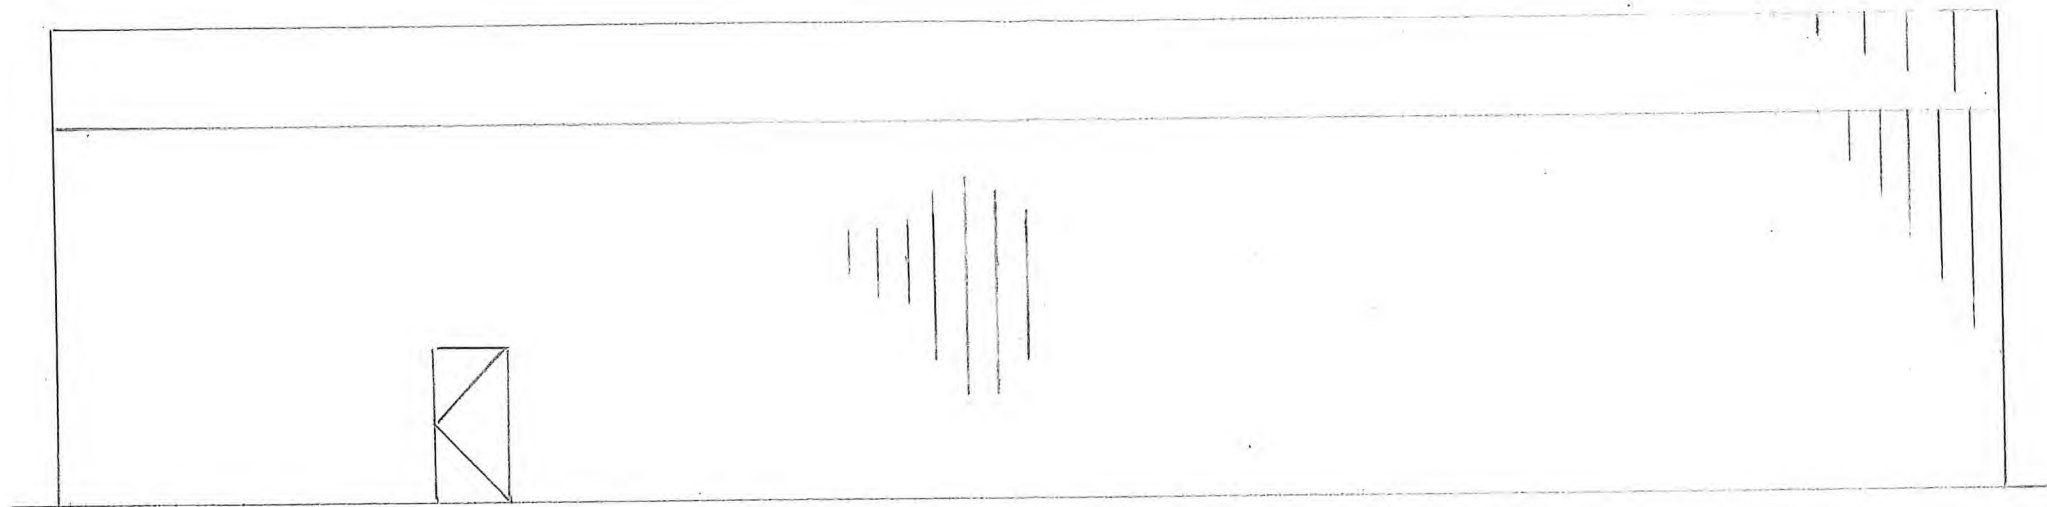

North Elevation 1:100 @ A3

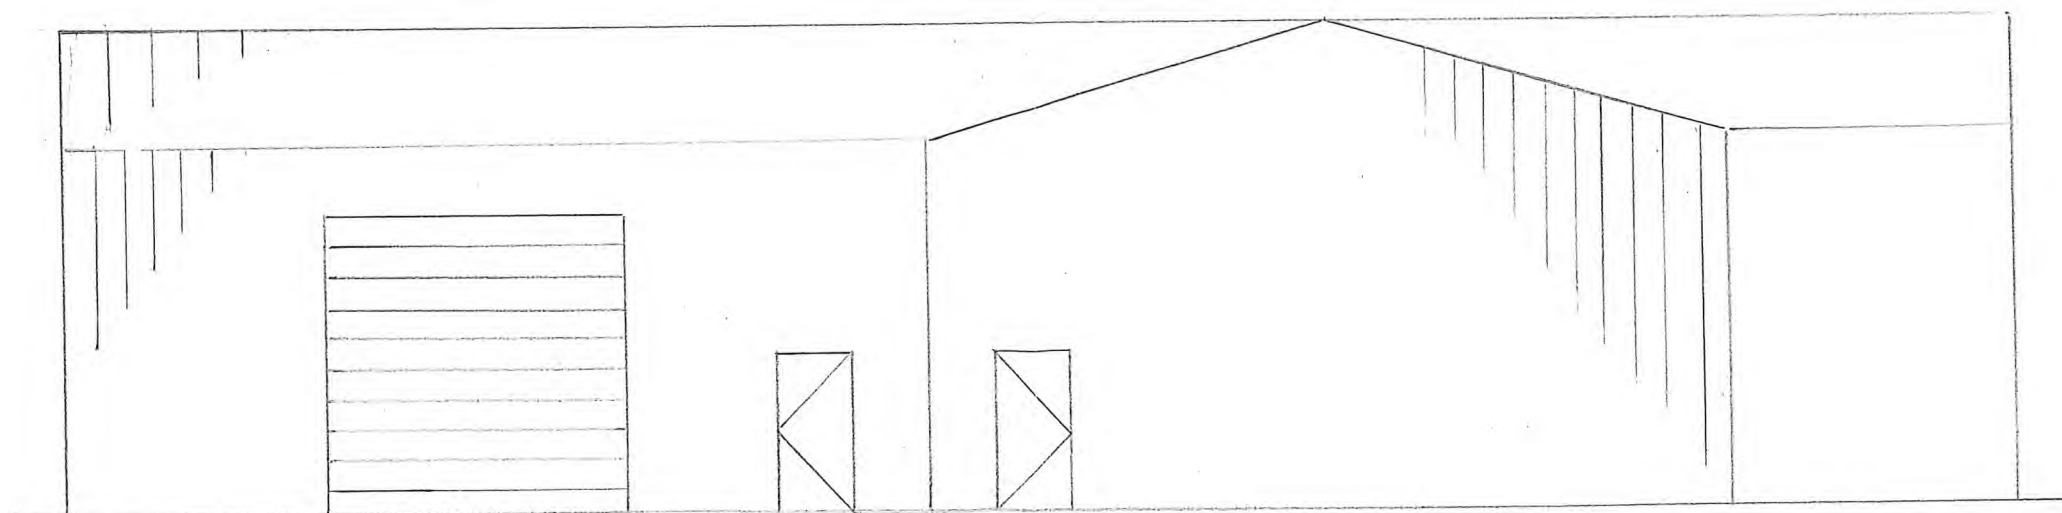

South Elevation 1:100 @ A3

Proposed Elevations (Not existing!)

Mr J Martin
Walnut Cottage