


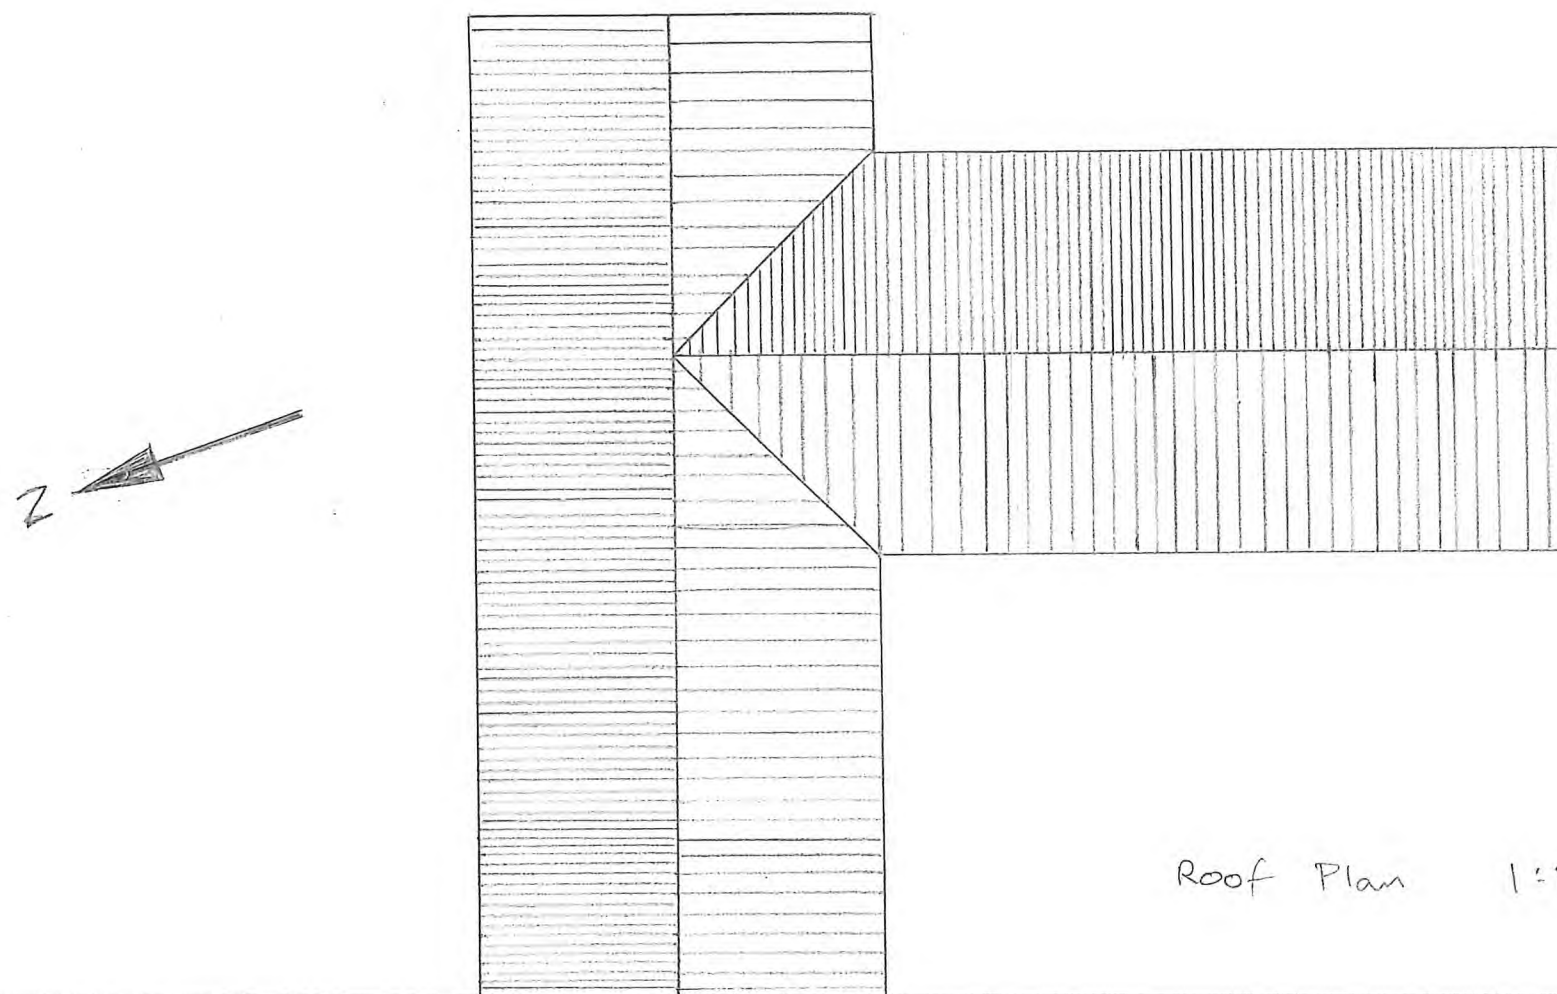

Roof Plan 1:200 @ A3

Proposed Roof Plan (Not existing)

Mr J Martin
Walnut Cottage