


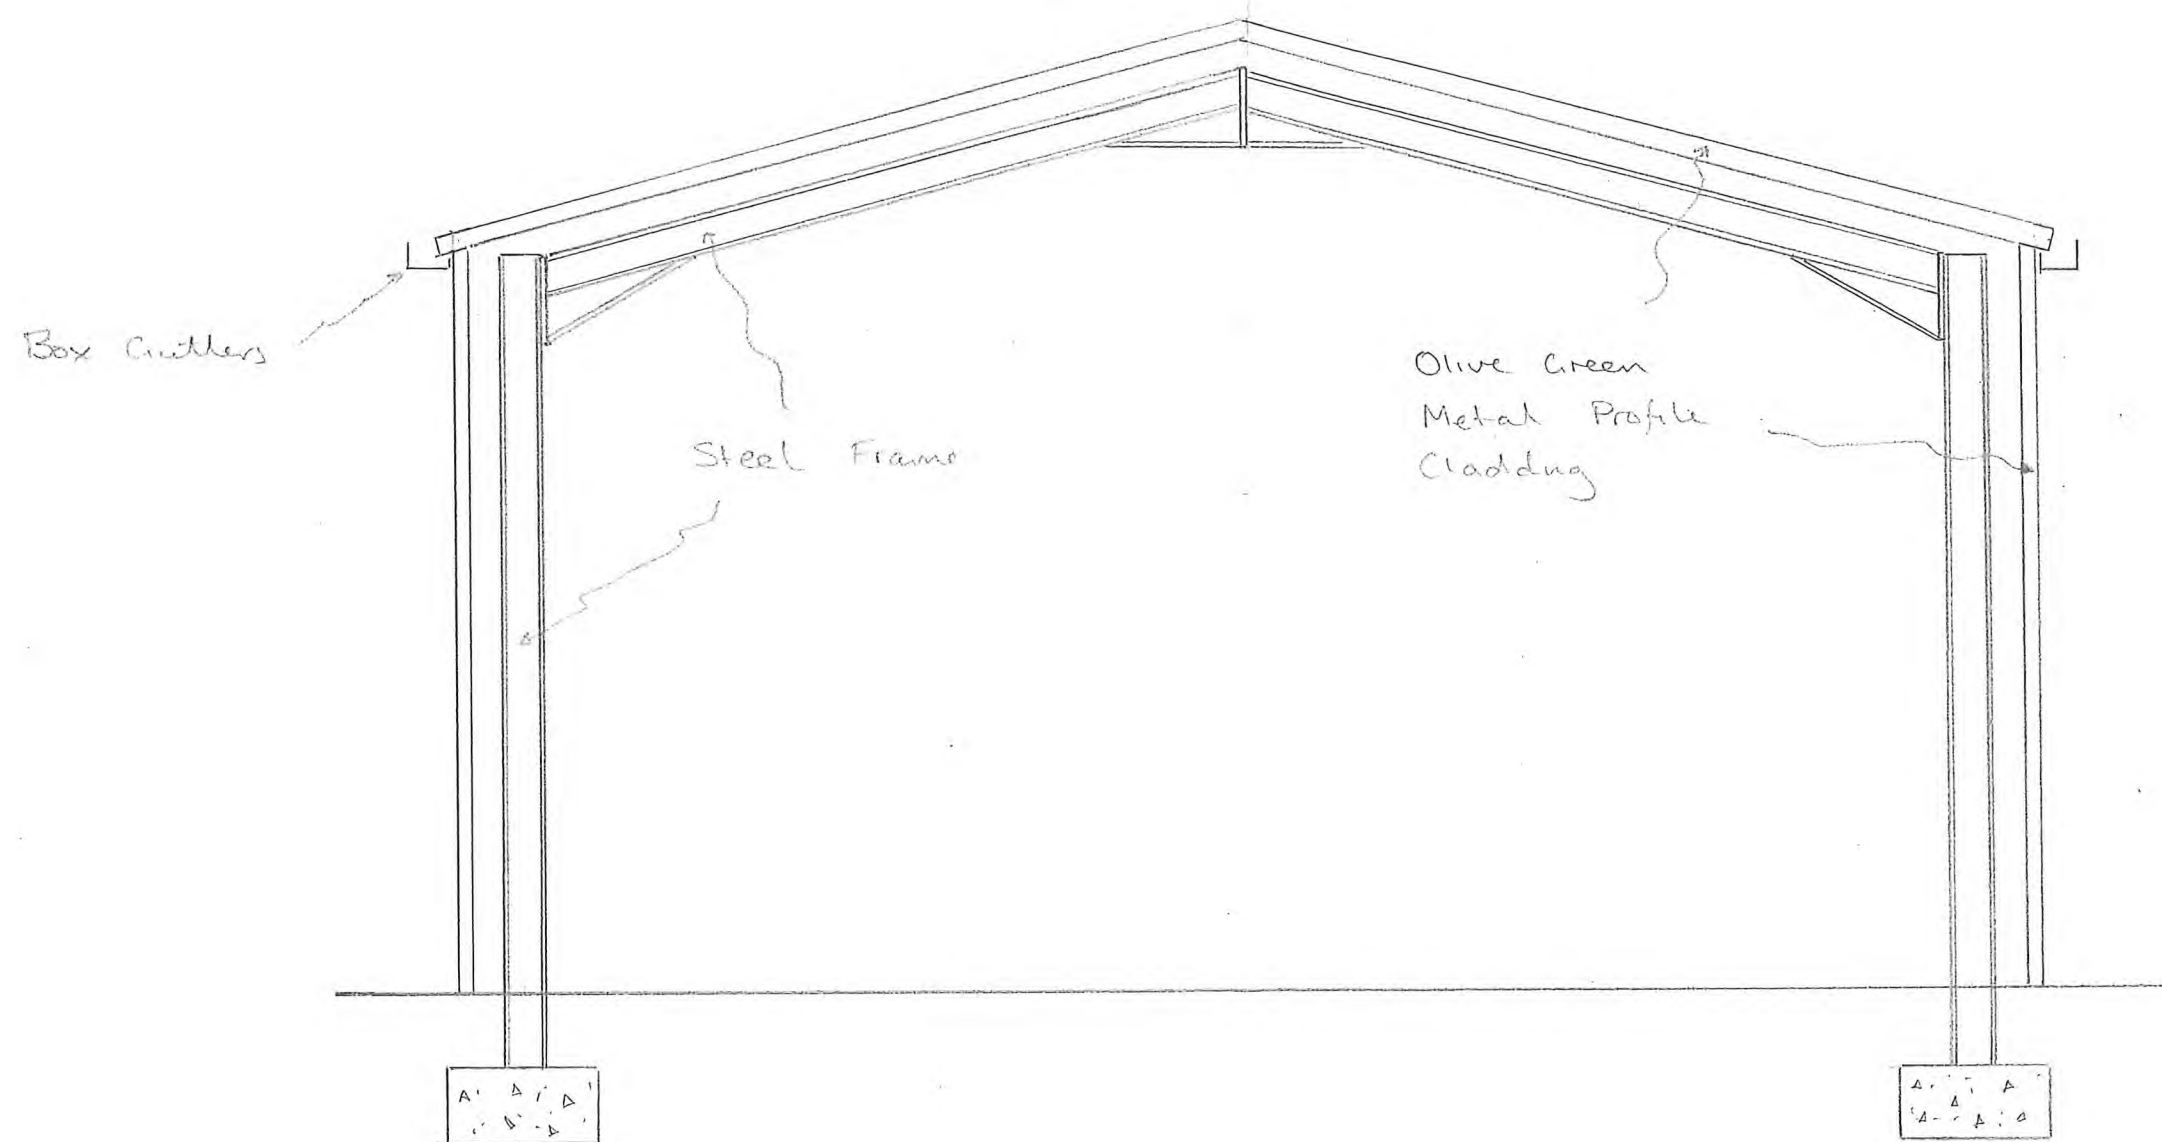

Section 1:50 @ A3

Proposed Section (Not Existing)

Mr J Martin
Walnut Cottage