

WILLIAM A
YOUNG & COMPANY


992/01



**SOUTH HOLLAND DC
HOUSING & PLANNING**

20 AUG 2001

Ref: 992/01

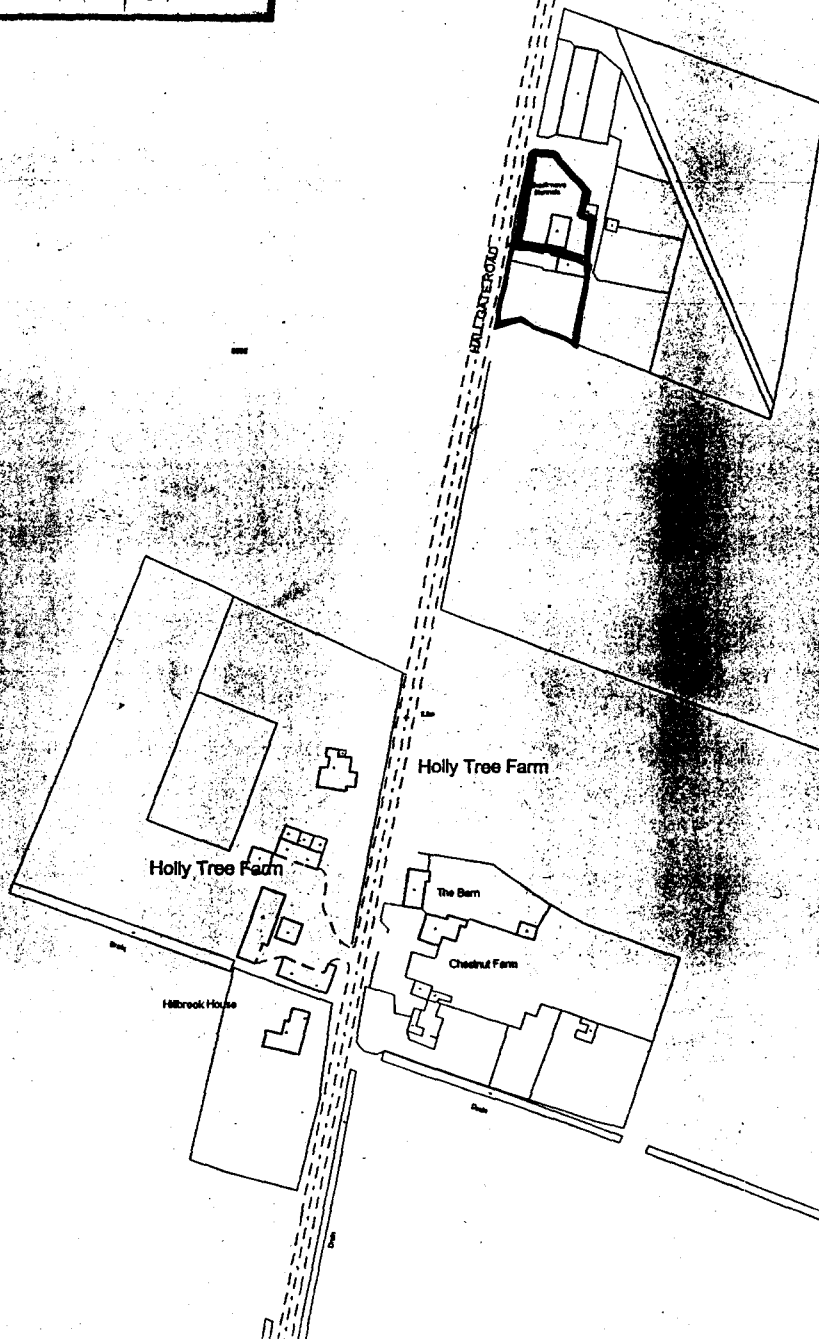

This copy has been produced specifically for the map return scheme purposes only. No further copies may be made.


Scale:
1:2500

Council Offices, Priory Road, Spalding,
Lincolnshire PE11 2XE

This map is reproduced from Ordnance Survey material with permission of Ordnance Survey on behalf of Her Majesty's Stationery Office (c) Crown copyright. Unauthorised reproduction infringes Crown copyright and may lead to prosecution or civil proceedings. South Holland District Council LA079413 2001



CLIENT
MR GOODING
HALL GATE SUTTON ST EDMONDS

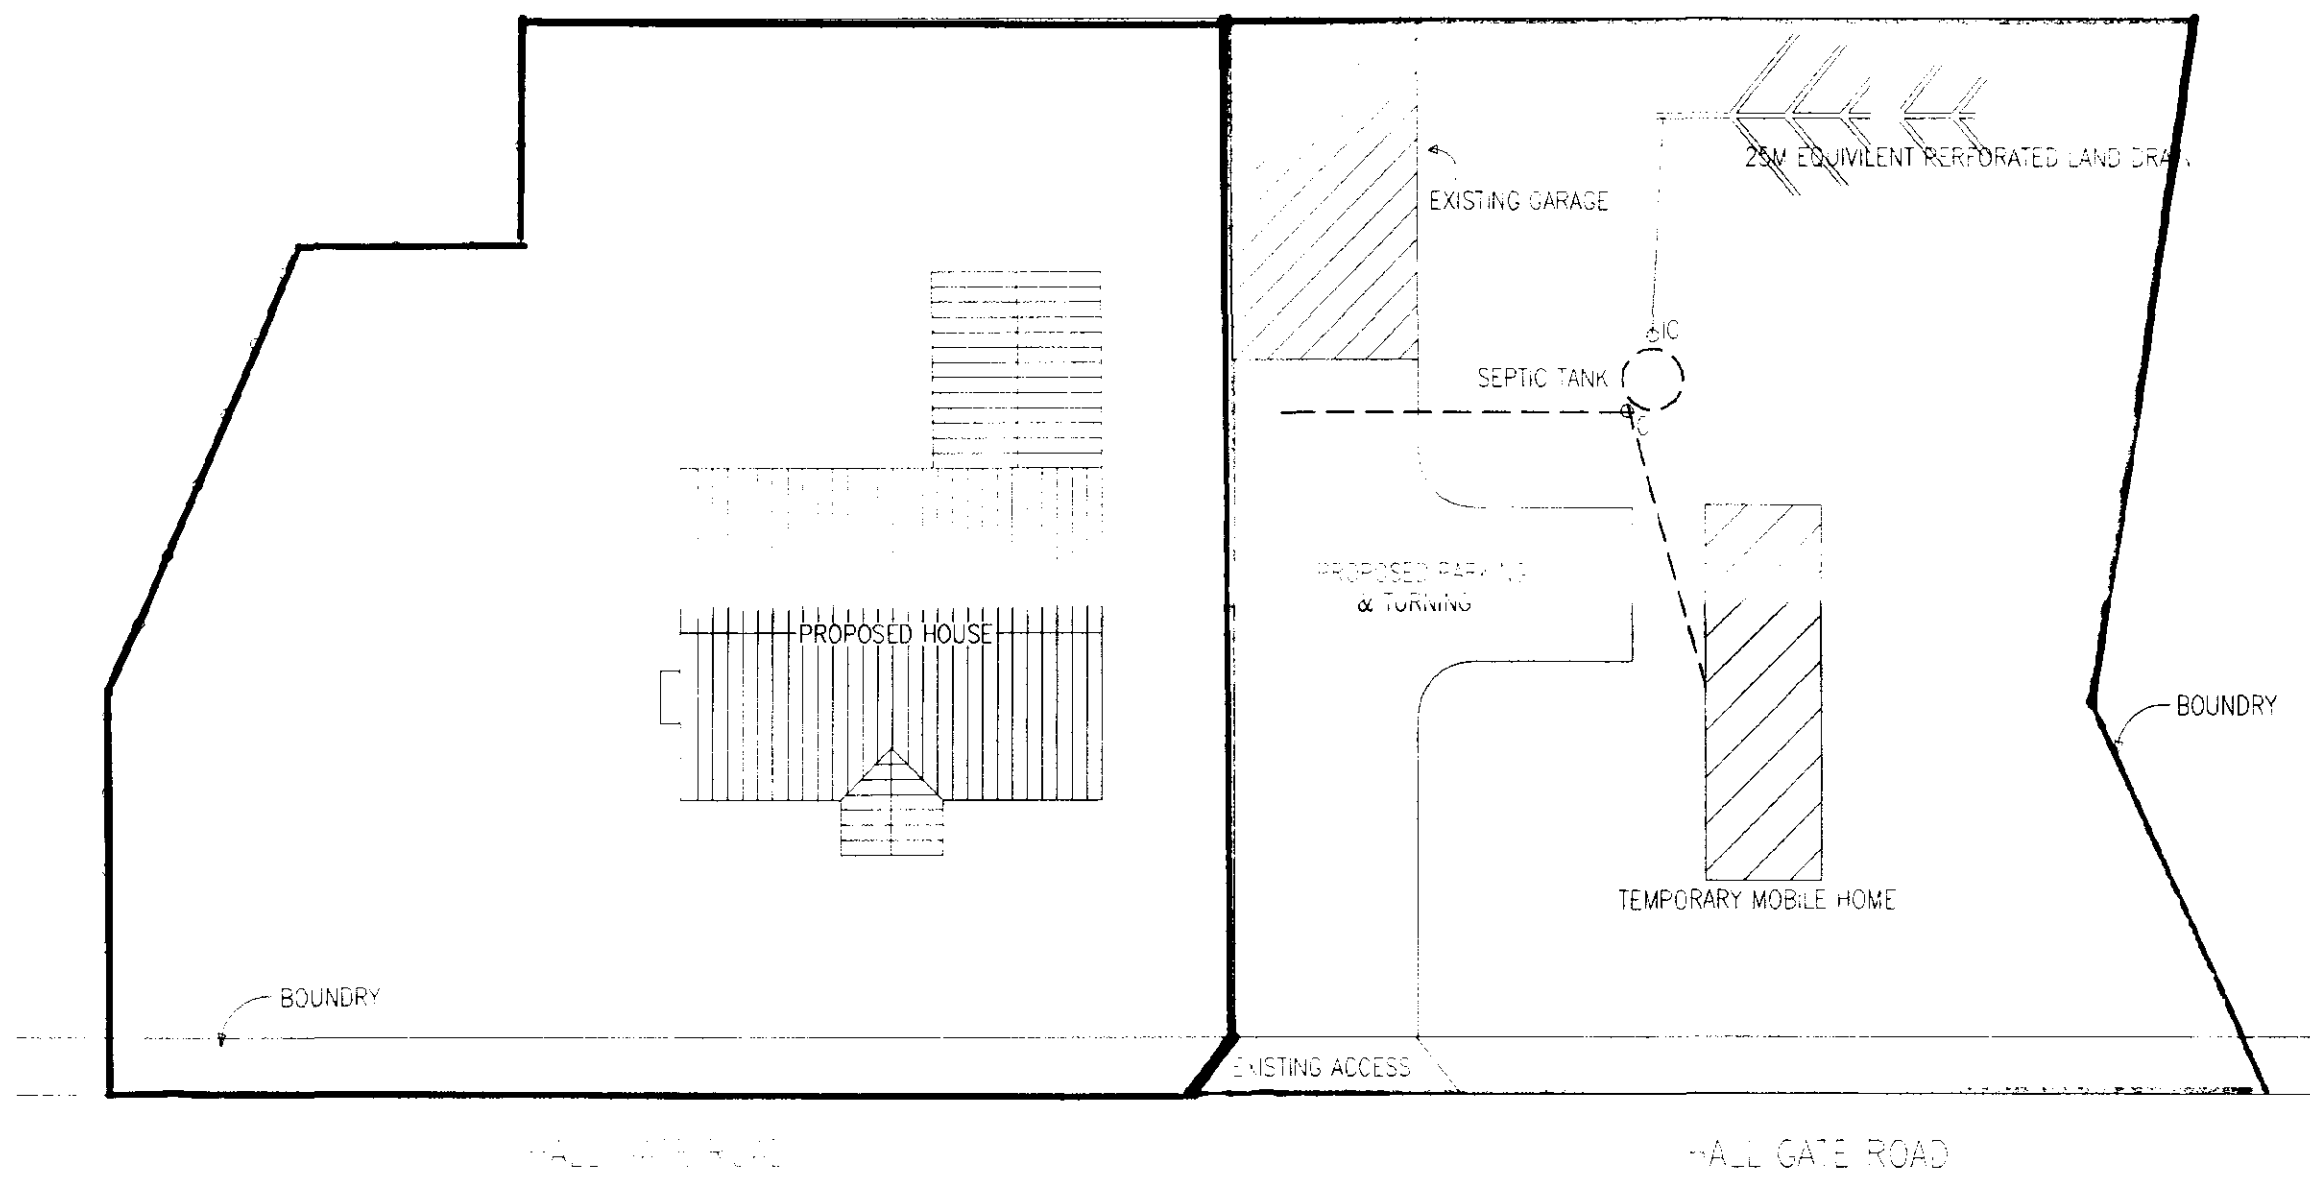

DRAWING/FILE No 649MG1A
PROJECT
PROPOSED CARAVAN POSITIONING

SCALE 1:50 1:200
DATE 04/04/2001
DRAWN M.D.BROKER

Issued	
Revisions	A Bregs 10-07-2001 *

SOUTH HOLLAND DC
HOUSING & PLANNING
20 AUG 2001
Ref: 0992/01

ARCHITECTURAL TECHNICIANS
DANBROOKE HOUSE STATION ROAD
WISBECH ST MARY
WISBECH CAMBS.PE13 4RW
Telephone 01945410421
Facsimile 01945410400

DO NOT SCALE ALL DIMENSIONS TO BE VERIFIED ON SITE
THE DRAWING & DESIGN REMAINS THE COPYRIGHT OF
DAVID BROKER AND MAY NOT BE REPRODUCED WITHOUT PERMISSION