
THIS DRAWING IS NOT TO BE USED FOR CONSTRUCTION.
THIS DRAWING IS COPYRIGHT SEVEN22 ARCHITECTURE LTD

REV	DATE	NOTES

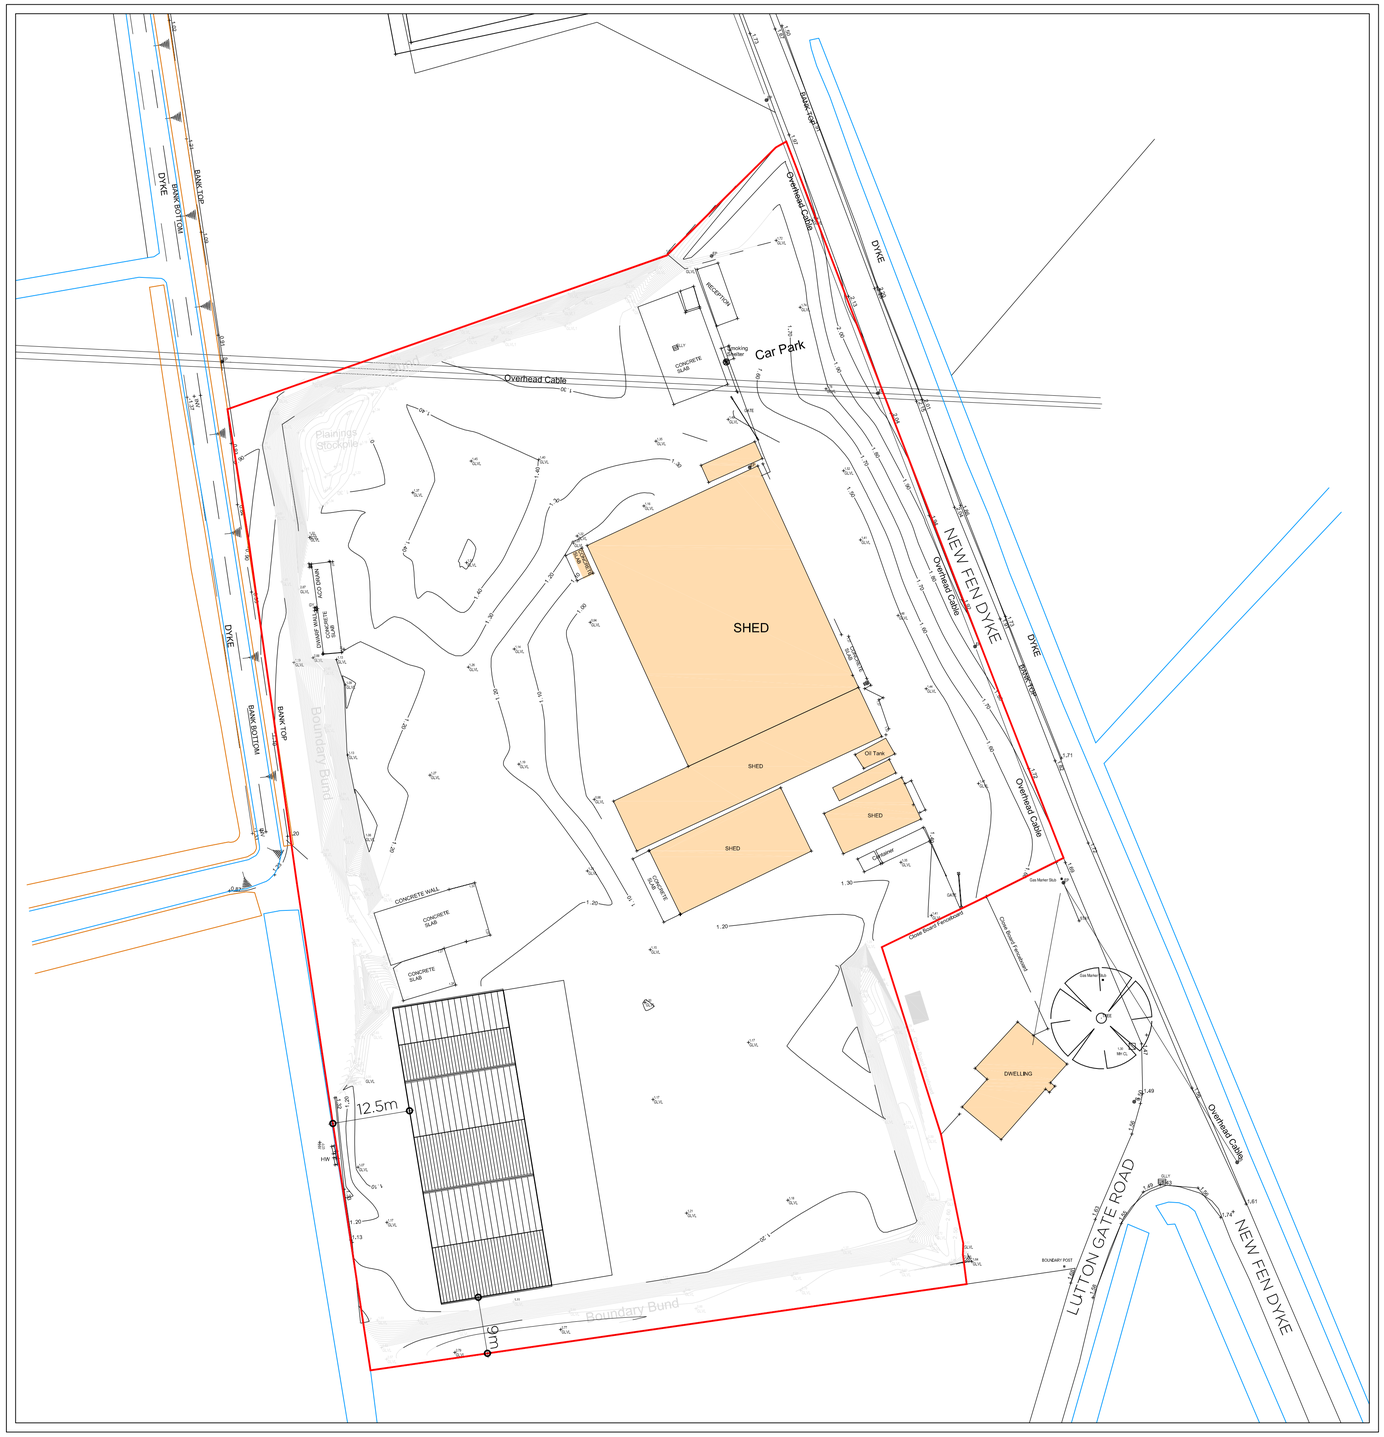

Proposed Site Layout
Scale 1:500

0 5 10 25 50

N

seven22
ARCHITECTURE LTD

22 SHORE VIEW, PETERBOROUGH
CAMBRIDGESHIRE, PE7 8FS
E.info@seven22.co.uk ~ T.07799 585277

PROJECT
PROPOSED GRAIN STORE
FENDYKE HOUSE
SUTTON ST JAMES
SPALDING
LINCOLNSHIRE, PE12 0LQ

CLIENT
Mr G WRIGHT

TITLE
PROPOSED SITE LAYOUT

DRAWING No.
103 P01

SCALE	DATE	REV
1:500 @ A1	NOV 2024	