
THIS DRAWING IS NOT TO BE USED FOR CONSTRUCTION.
THIS DRAWING IS COPYRIGHT SEVEN22 ARCHITECTURE LTD

REV DATE NOTES



Roof Layout

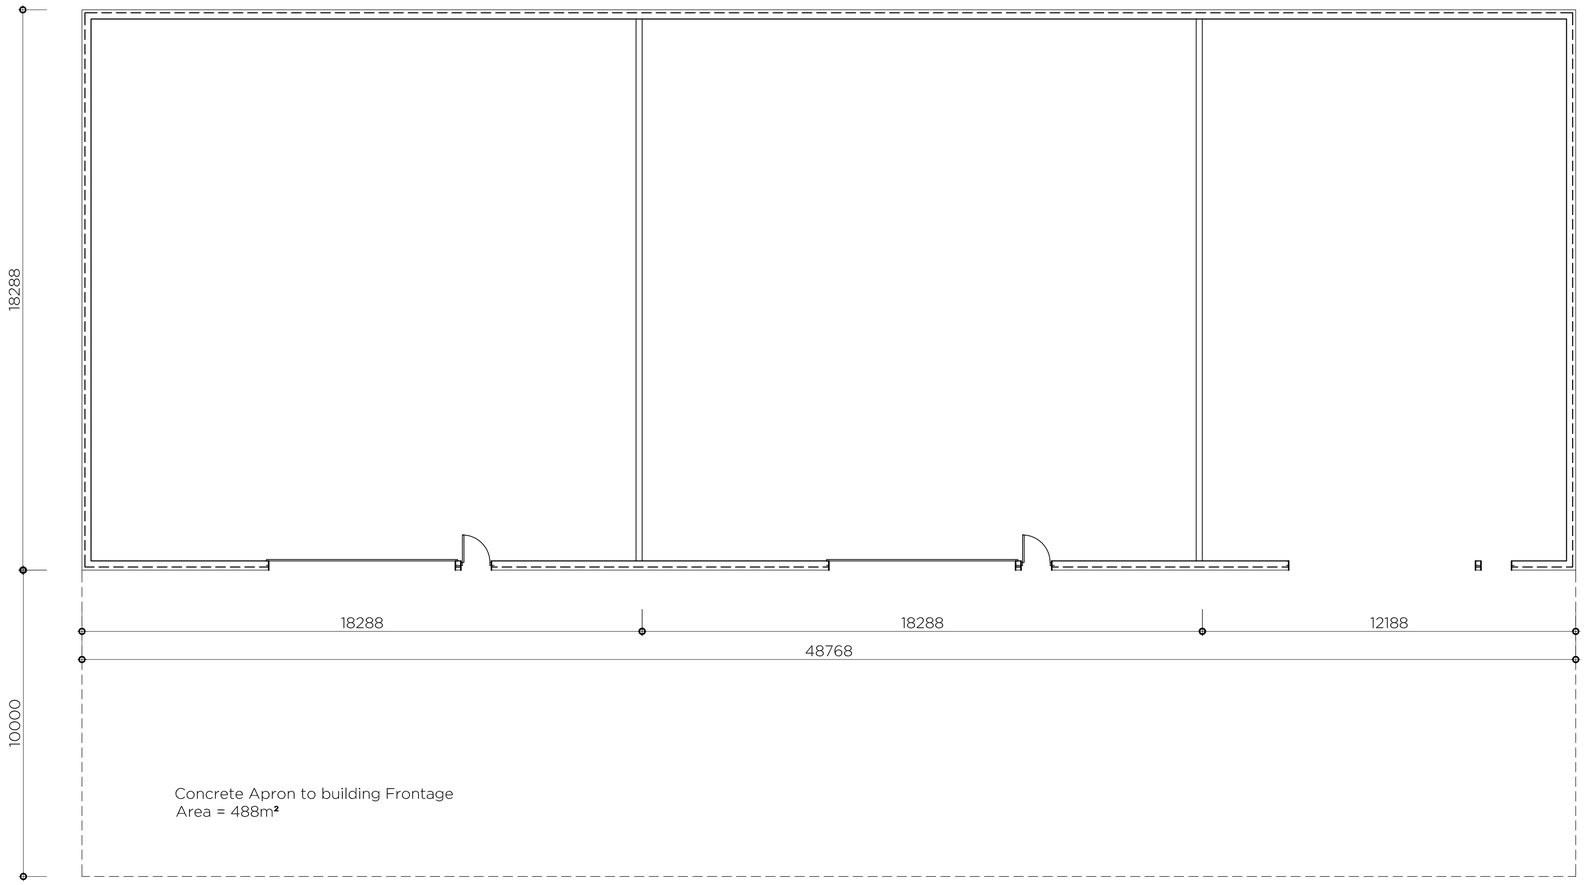

Ground Floor Layout

Gross External Area of Building = 899m²

0 1 2 5 10
Scale 1:100

seven22 ARCHITECTURE LTD

22 SHORE VIEW, PETERBOROUGH
CAMBRIDGESHIRE, PE7 8FS
E.info@seven22.co.uk ~ **T**.07799 585277

PROJECT
PROPOSED GRAIN STORE
FENDYKE HOUSE
SUTTON ST JAMES
SPALDING
LINCOLNSHIRE, PE12 0LQ

CLIENT
Mr G WRIGHT

TITLE
PROPOSED PLANS & ELEVATIONS

DRAWING No.
103 P02

SCALE	DATE	REV
1:100 @ A1	NOV 2024	