
THIS DRAWING IS NOT TO BE USED FOR CONSTRUCTION.
THIS DRAWING IS COPYRIGHT SEVEN22 ARCHITECTURE LTD


REV DATE NOTES

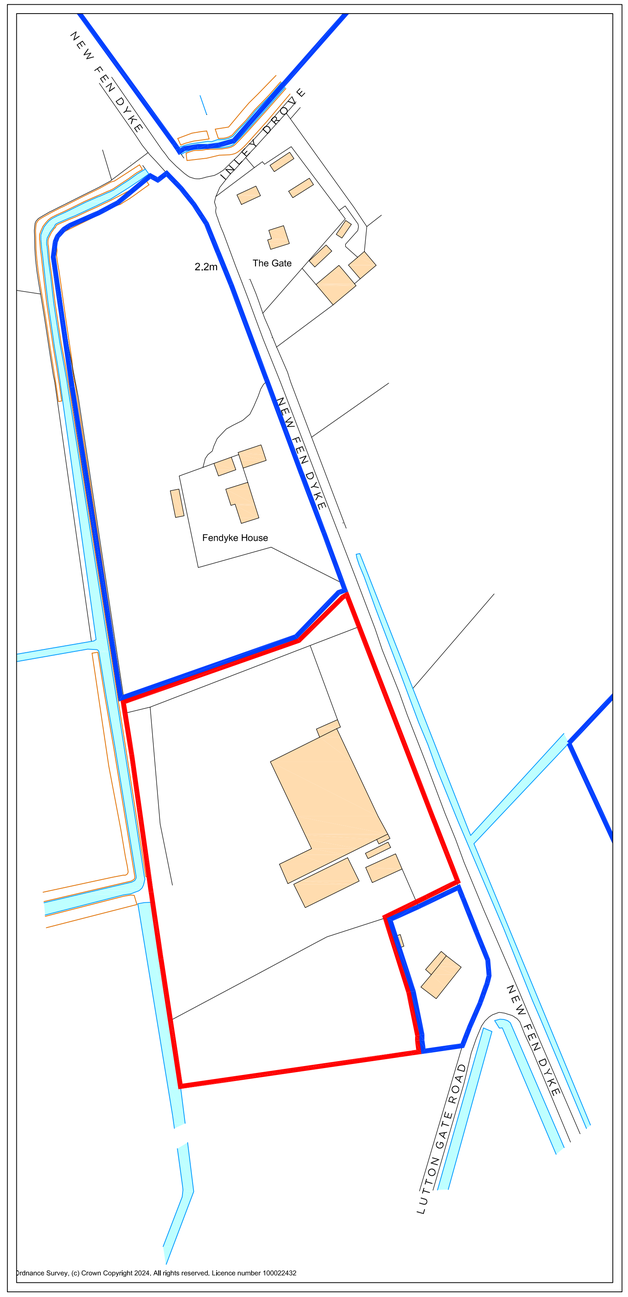

Ordnance Survey, (c) Crown Copyright 2024. All rights reserved. Licence number 100022432

Site Location Plan
Scale 1:1250

0 10 20 25 50

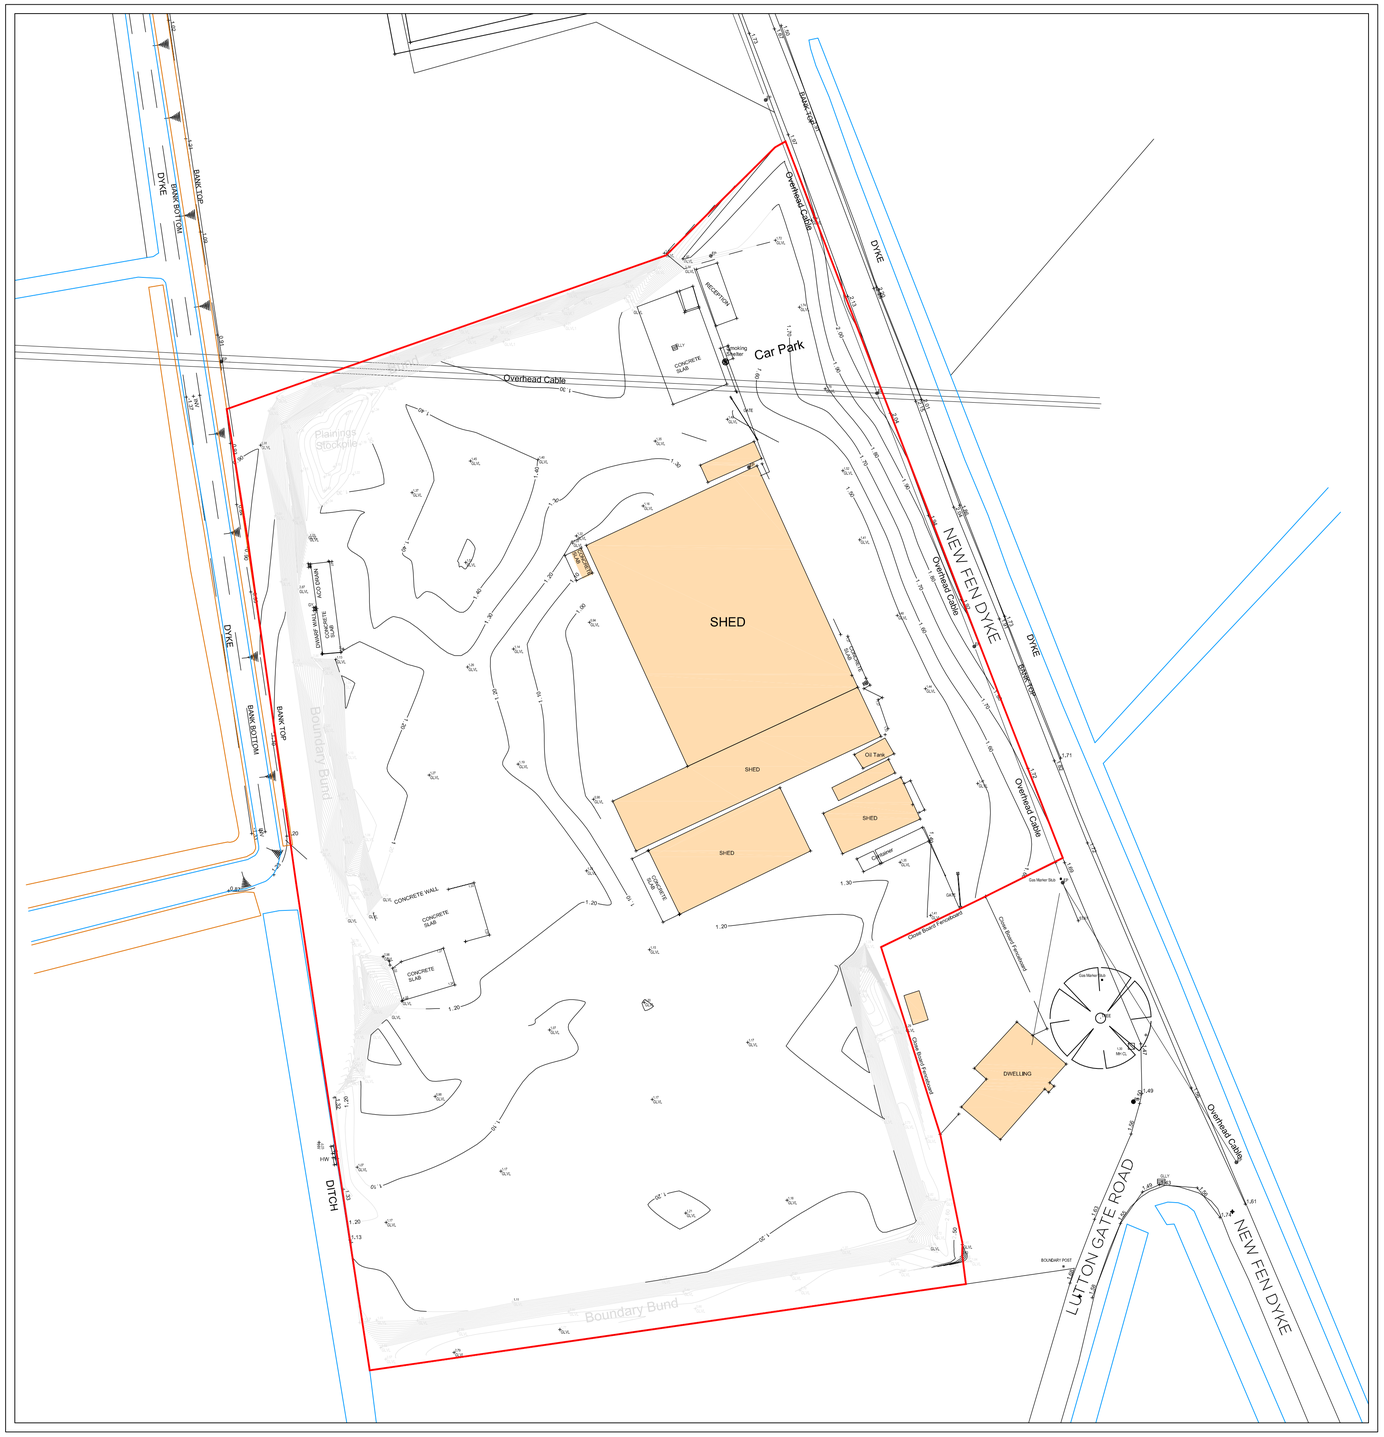

Existing Site Layout
Scale 1:500

0 5 10 25 50

N

seven22
ARCHITECTURE LTD

22 SHORE VIEW, PETERBOROUGH
CAMBRIDGESHIRE, PE7 8FS
E.info@seven22.co.uk ~ T.07799 585277

PROJECT
PROPOSED GRAIN STORE
FENDYKE HOUSE
SUTTON ST JAMES
SPALDING
LINCOLNSHIRE, PE12 0LQ

CLIENT
Mr G WRIGHT

TITLE
SITE LOCATION & EXISTING SITE LAYOUT

DRAWING No.
103 S01

SCALE	DATE	REV
1:1250 & 1:500 @ A1	NOV 2024	