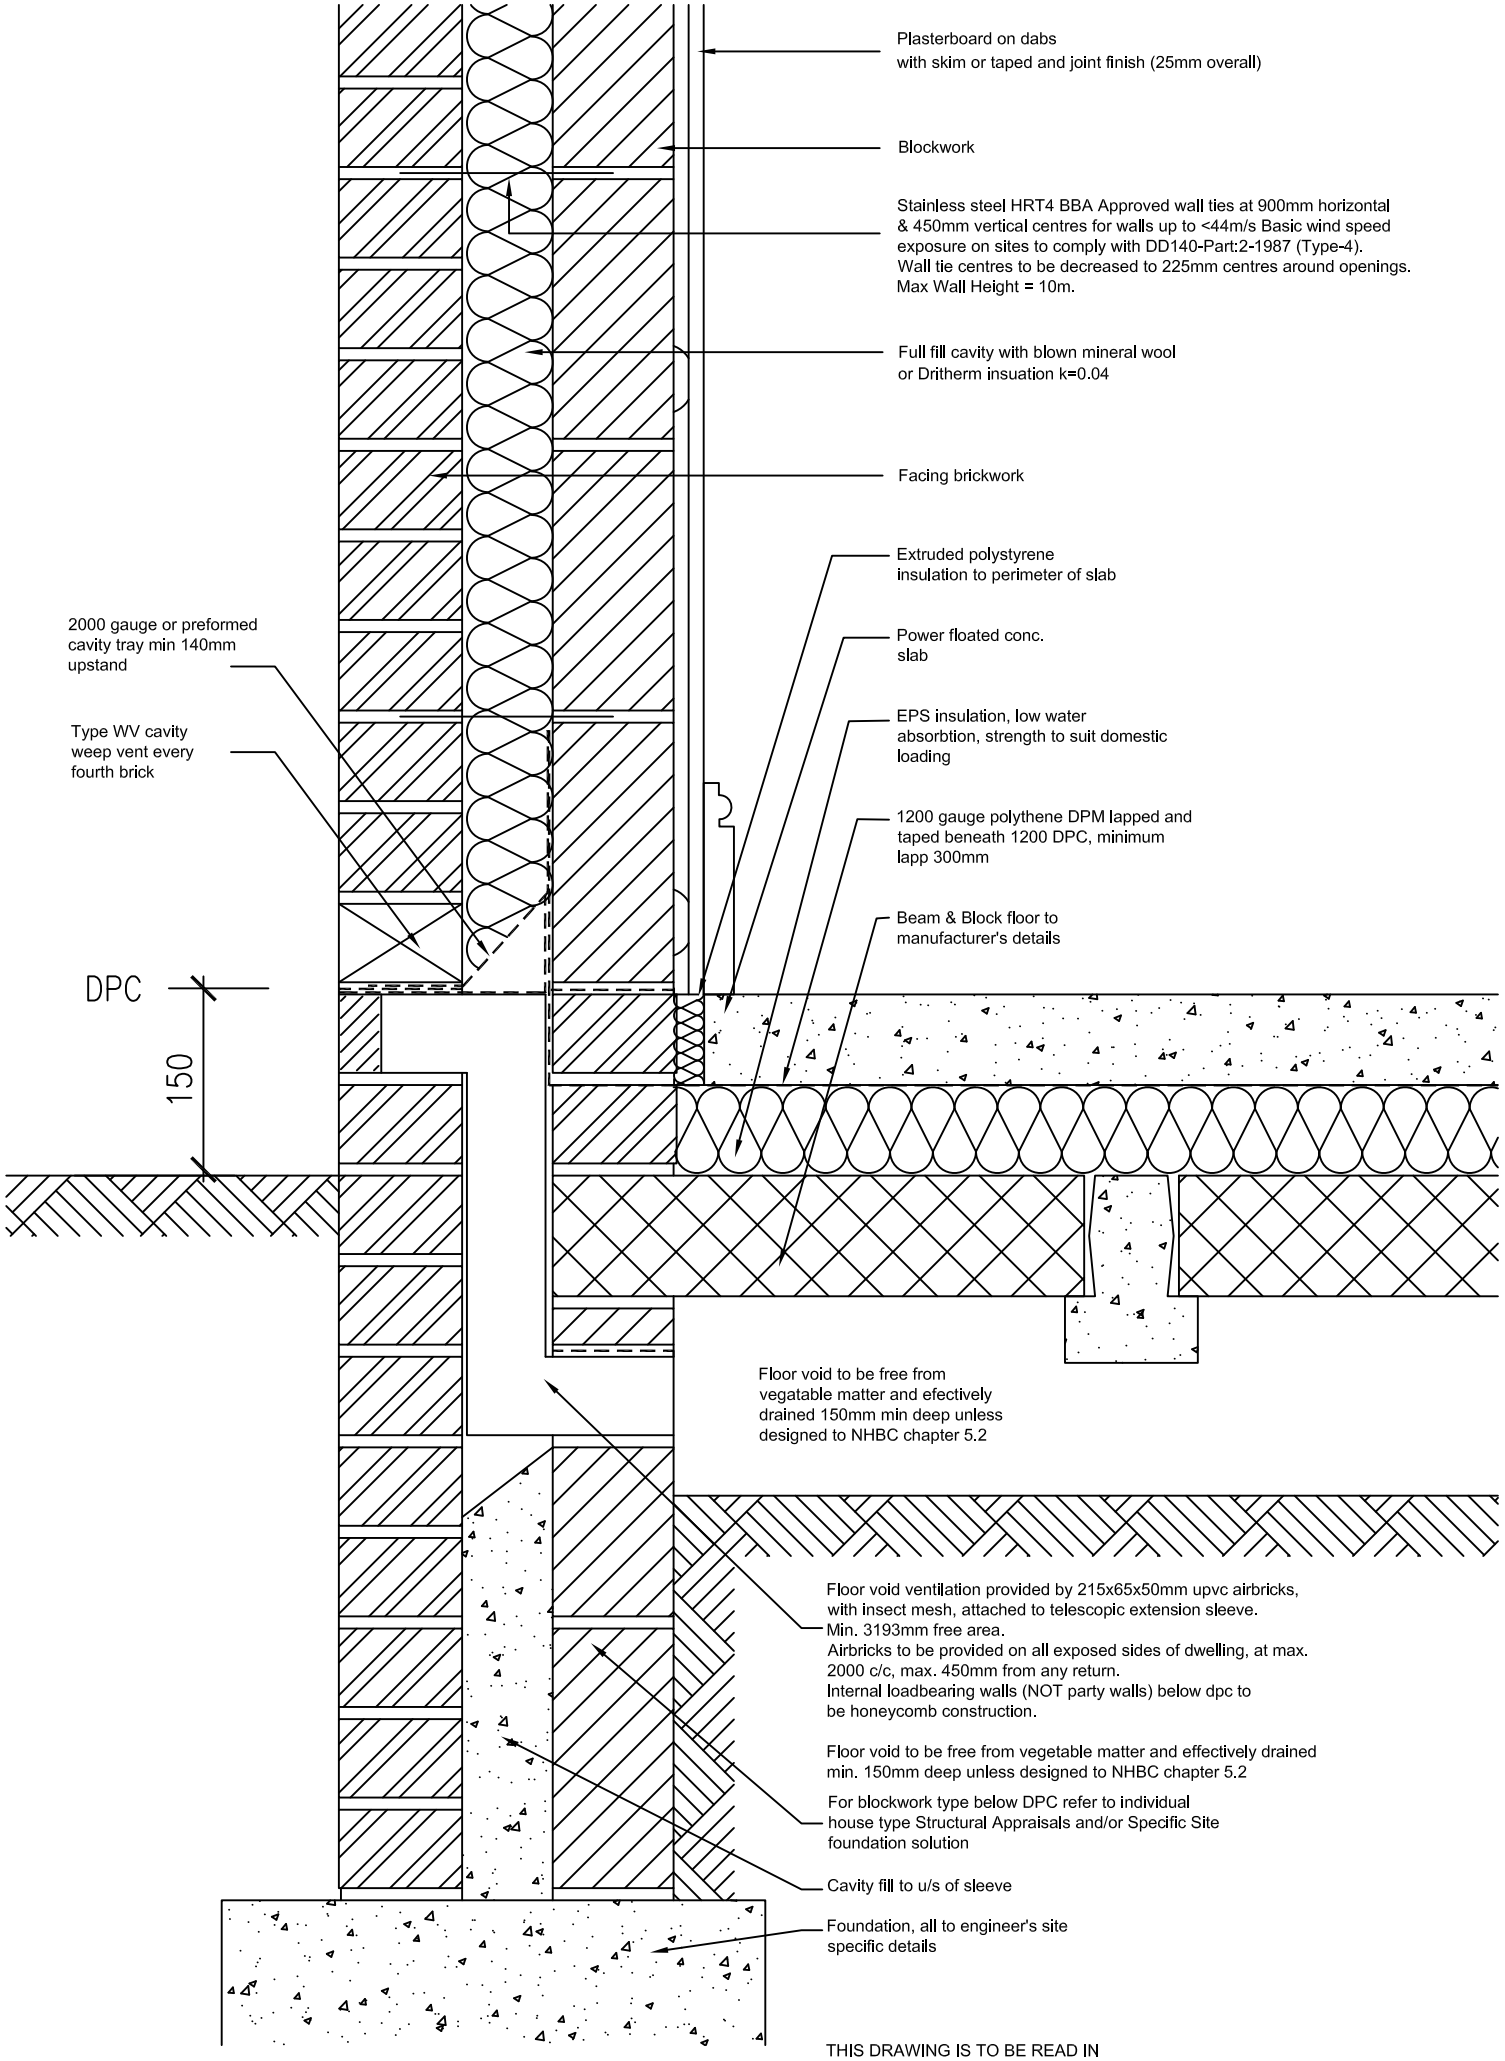


THIS DRAWING IS TO BE READ IN CONJUNCTION WITH THE CURRENT HOUSE TYPE SPECIFICATION, REFER TO TECHNICAL DEPT.

TYPICAL SECTION
External Wall
Block & Beam Floor
Contaminated Ground