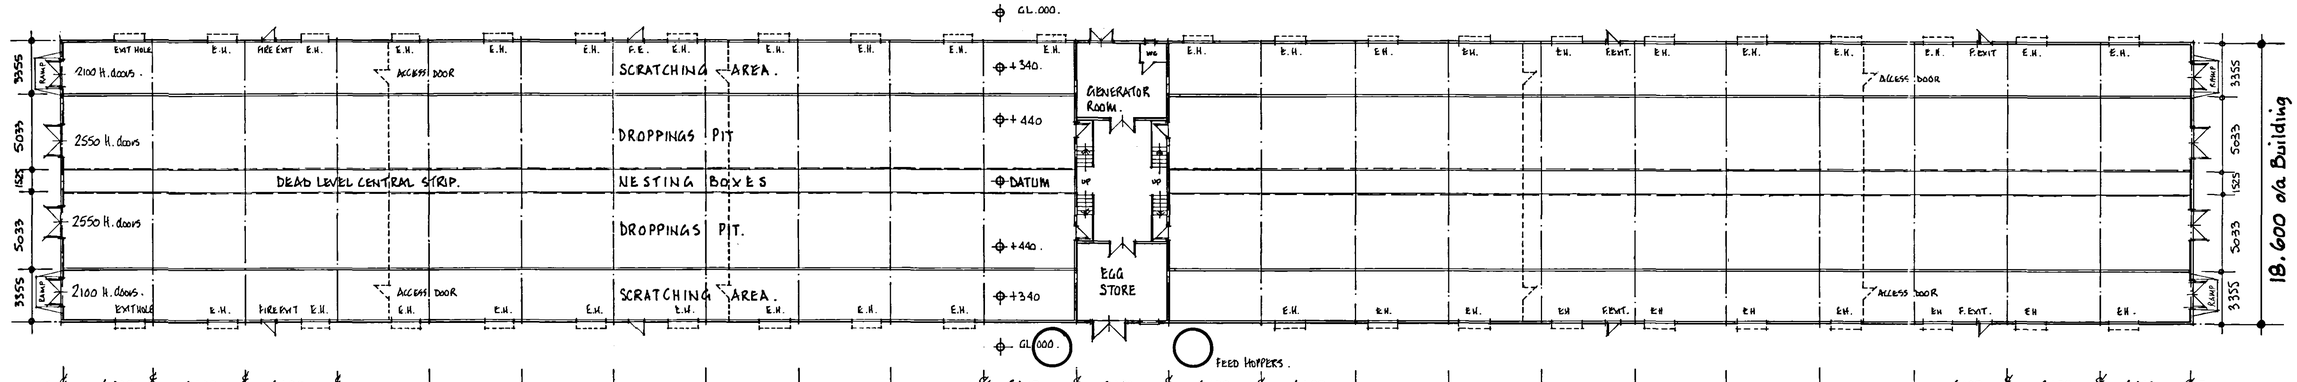

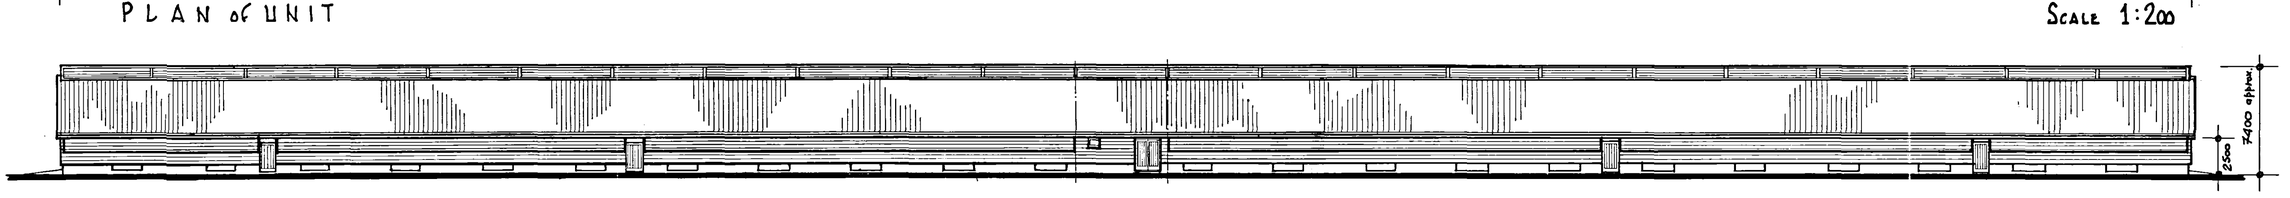

PLAN of UNIT

Scale 1:200

TYPICAL SIDE ELEVATION

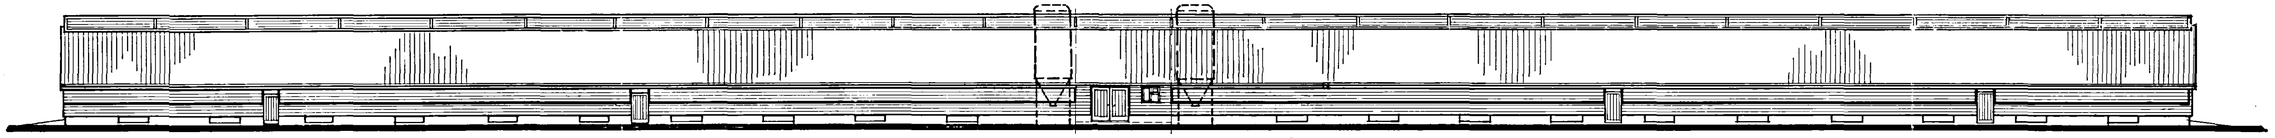

TYPICAL SIDE ELEVATION

Scale 1:200

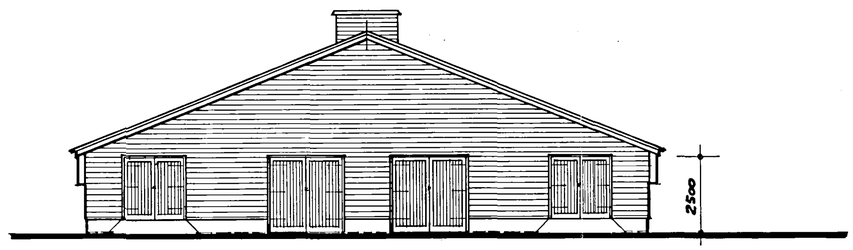

END ELEVATION

Scale 1:100.

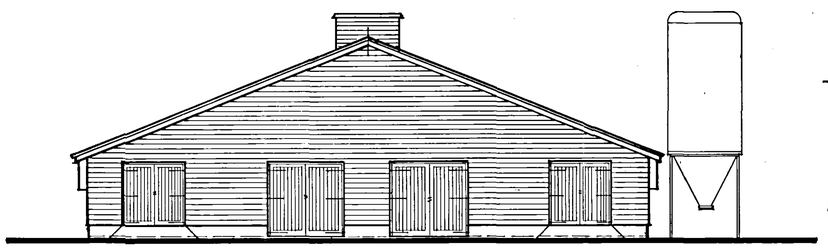

END ELEVATION

Scale 1:100.

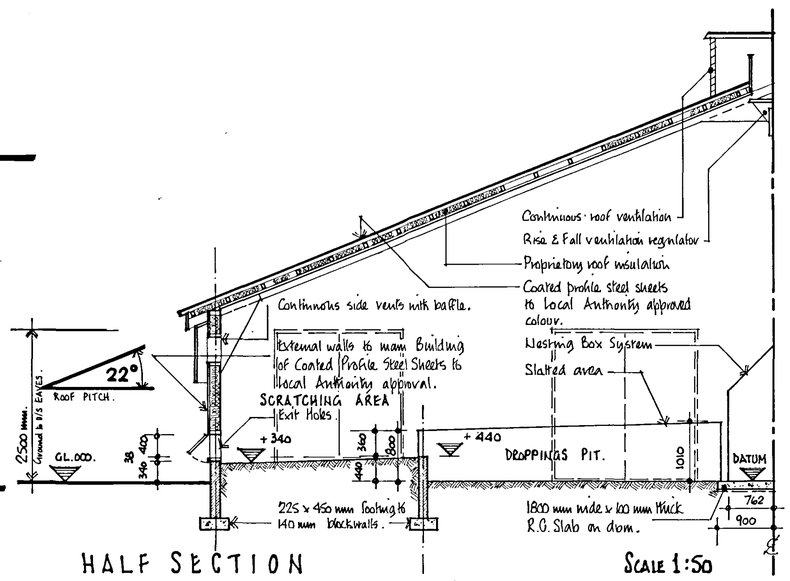

HALF SECTION

Scale 1:50

DETERMINED PLAN

SHDC
PLANNING & DEVELOPMENT
03 SEP 2003
Ref. 1080/03

©COPYRIGHT 2003

Anglian Building Designs Ltd
11 Stone Lane, Hingham,
Norwich NR9 4LH
Telephone & Fax. (01953) 850950

client
C.S.GENT & SONS, ASHLEA FARM, GUANOCK GATE, SUTTON ST. EDMUND, SPALDING, LINCS. PE12 0LU.

drawing
FREE RANGE POULTRY UNIT
UNIT PLAN, SECTION & ELEVATIONS

date JULY 2003 | scale AS SHOWN.

drawing no.
23.14.FR2