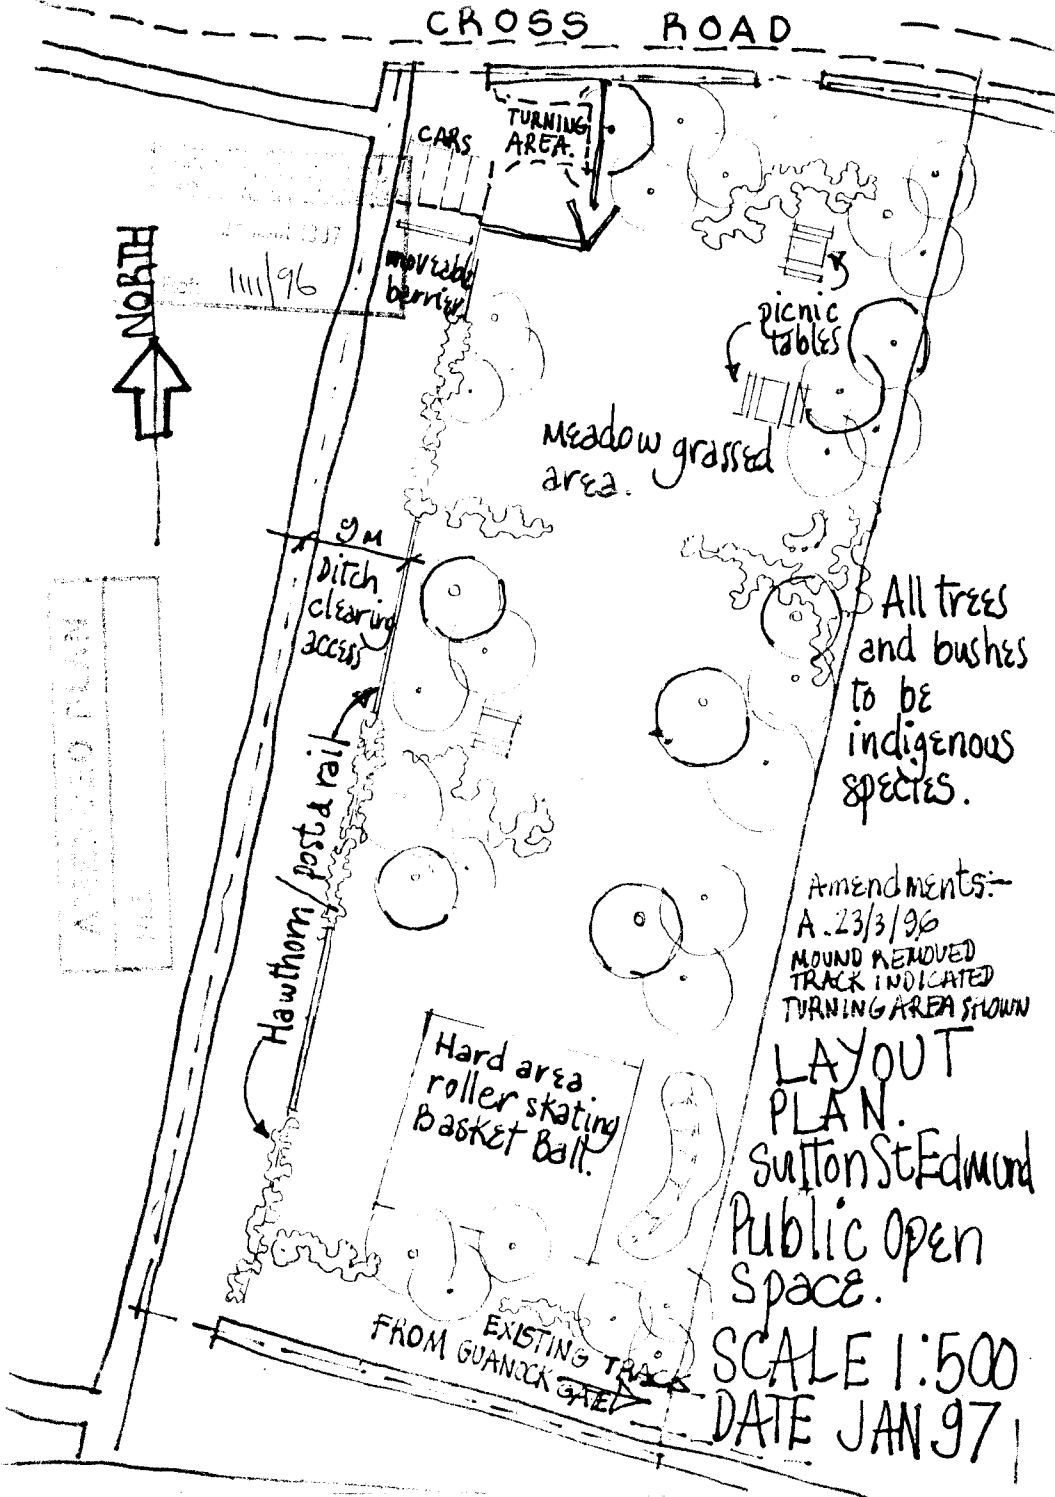

CROSS ROAD
CARS
TURNING AREA
movable barrier
picnic tables
NORTH
Meadow grassed area.
9M
Ditch clearing access
Hawthorn / post & rail
All trees and bushes to be indigenous species.
Amendments:-
A. 23/3/96
MOUND REMOVED
TRACK INDICATED
TURNING AREA SHOWN
Hard area roller skating Basket Ball.
LAYOUT PLAN.
Sutton St Edmund
Public Open Space.
SCALE 1:500
DATE JAN 97
EXISTING TRACK FROM GUANOCK GATE