
DETERMINED PLAN

RECEIVED
HOUSE & PLANNING
23 DEC 1998
P/A: 1122/98

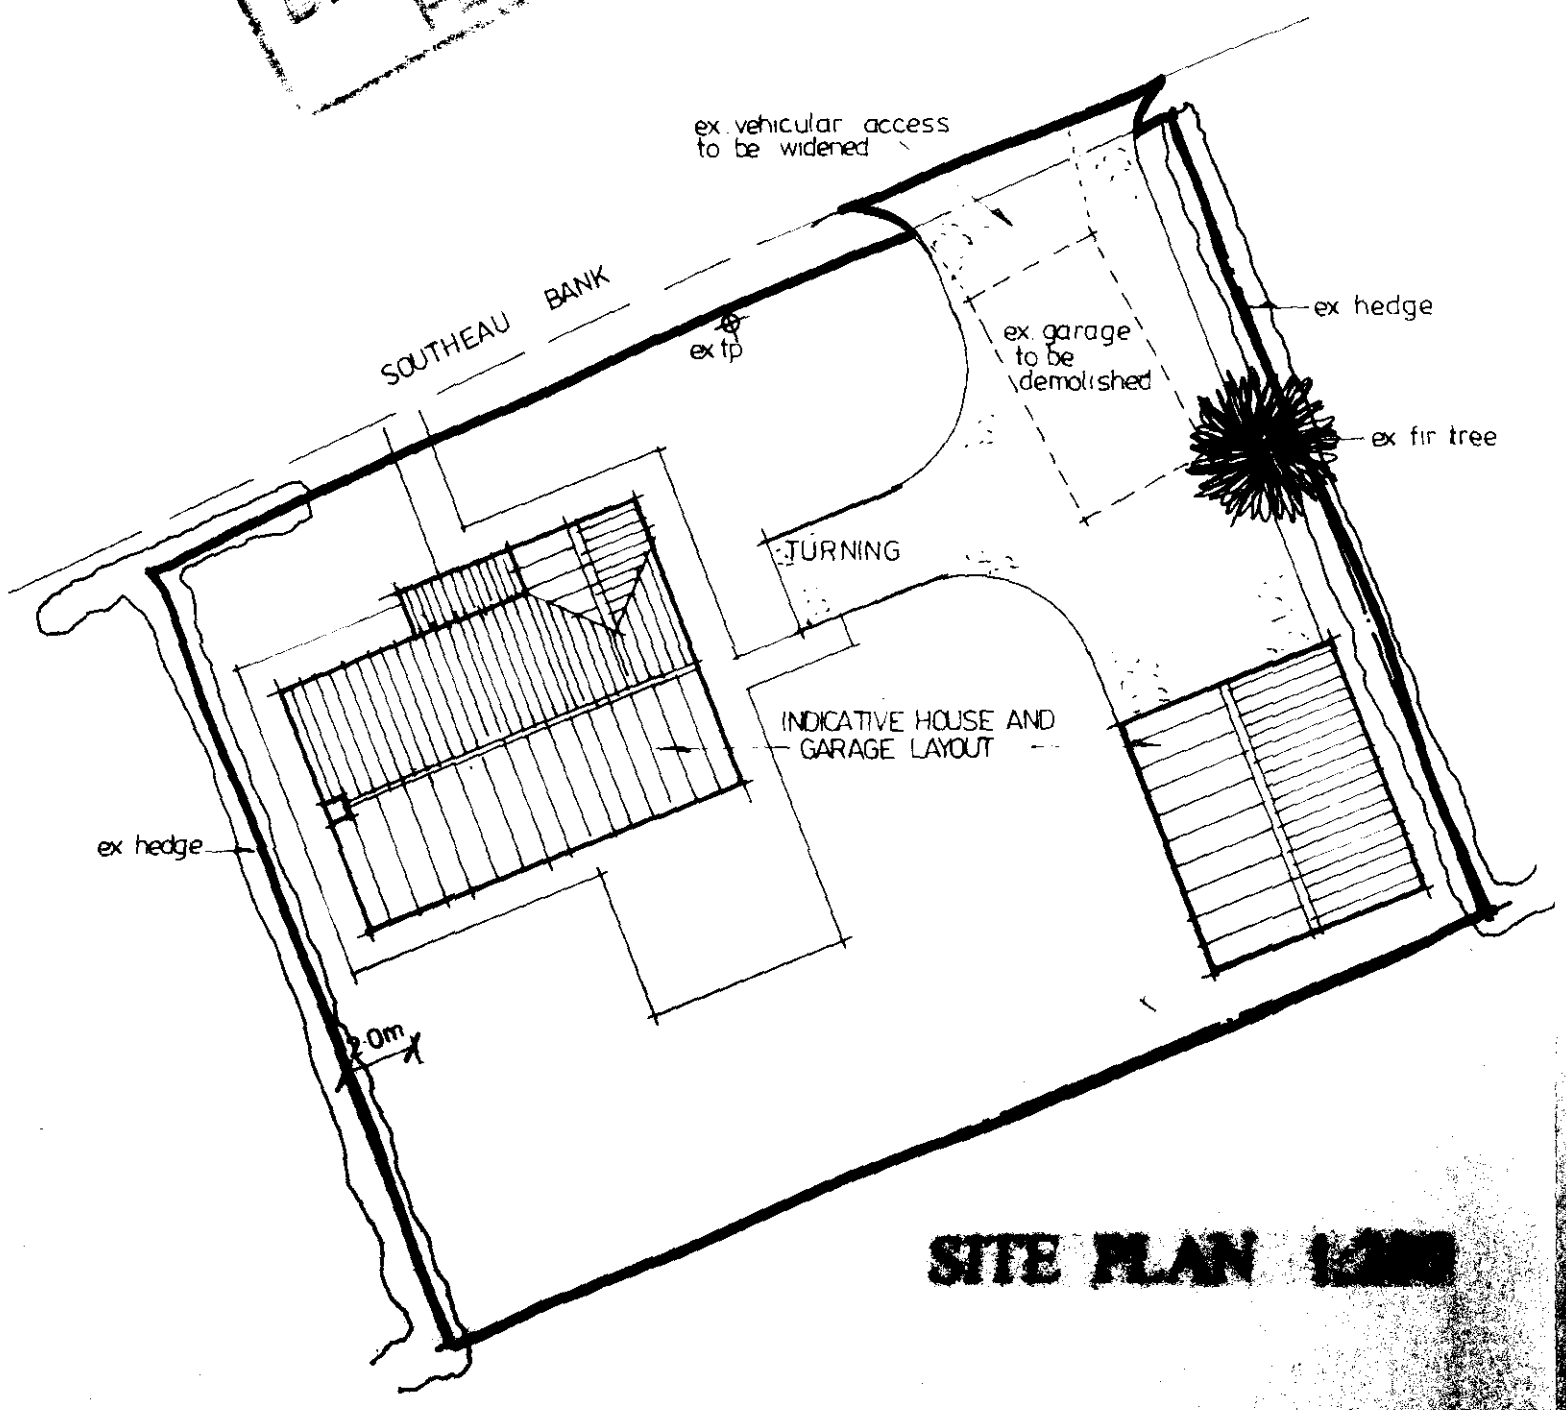

SITE PLAN 1:200



LOCATION PLAN 1:2500

DETERMINED

Peter Humphrey associates
18 Chapel Road,
Wisbech,
Cambridgeshire PE13 1RF
Telephone 01945 466966
Fax 01945 466433

PROJECT
Proposed Building Plot
Southeau Bank
Throckenholt
Lincs

CLIENT Mrs J Kelner

DATE	SCALE	JOB No.
Dec 1998	1:200 1:2500	1628/1

REVISED

British Institute of Architectural Technologists

COPYRIGHT: THIS DRAWING MUST NOT BE ISSUED, LOANED OR COPIED WITHOUT THE CONSENT OF THE ABOVE PRACTICE.

DO NOT SCALE FROM THIS DRAWING