


NORTH

LOCATION PLAN 1-2500


TO GEDNEY
HILL

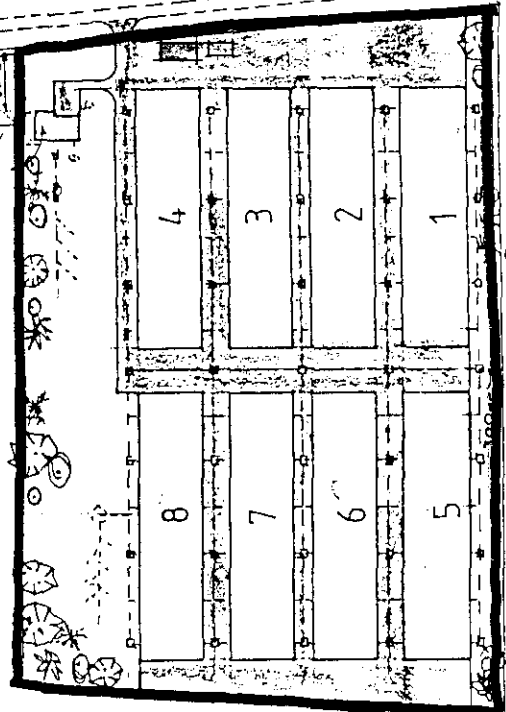

TO SUTTON
ST EDMUND

SUTTON ST EDMUND

35/9

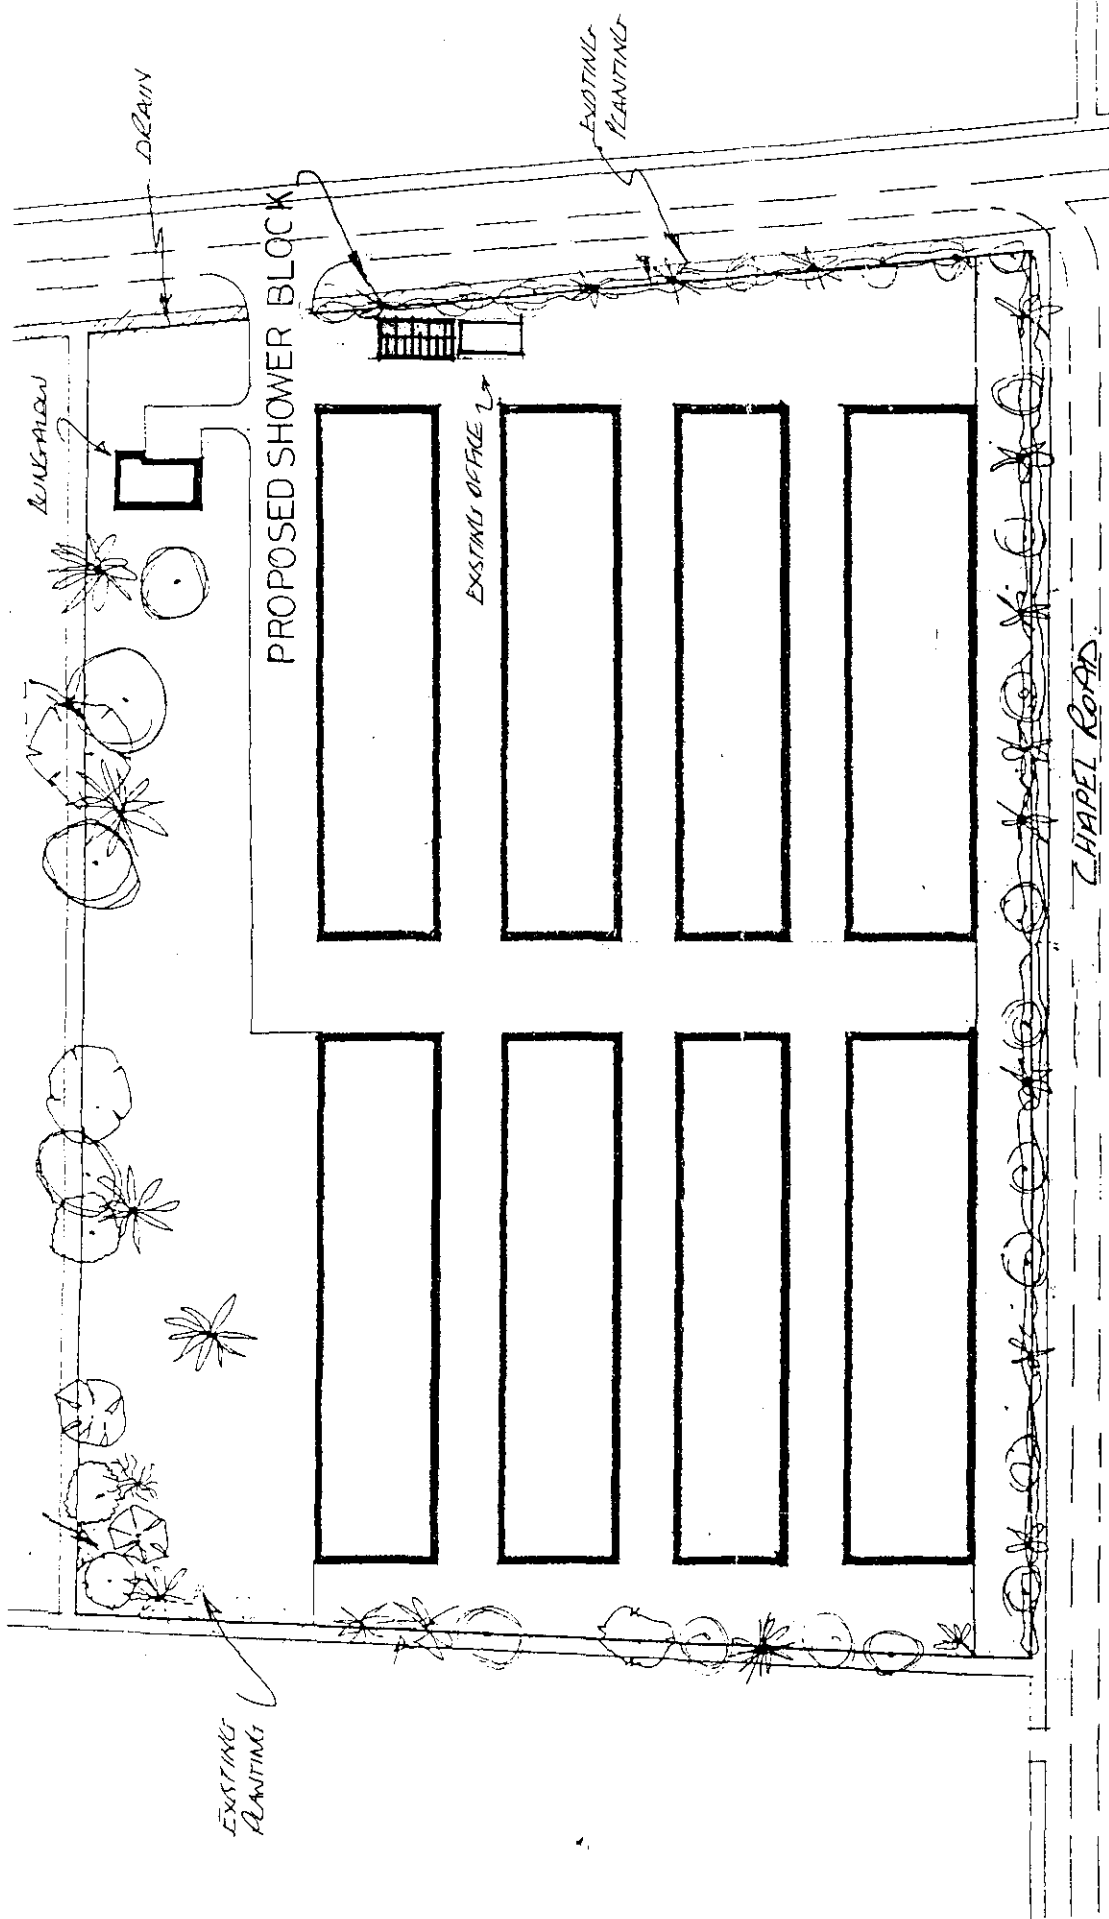

SITE PLAN 1-1250

SOUTH HOLLAND DC
HOUSING PLANNING
16 NOV 1998
Ref: 1130/98

Les
Brown
Associates
planning & development
consultancy

DETERMINED
PLAN