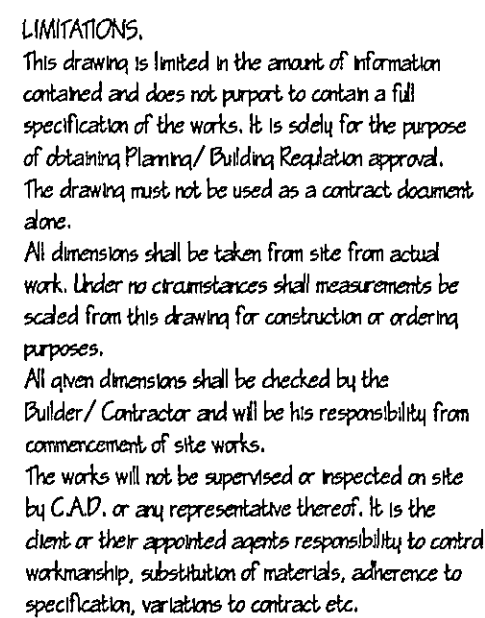




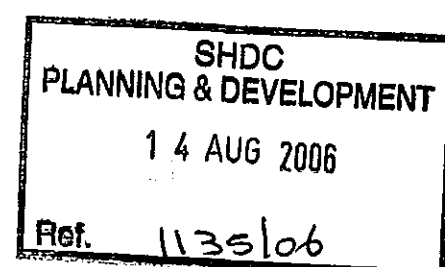
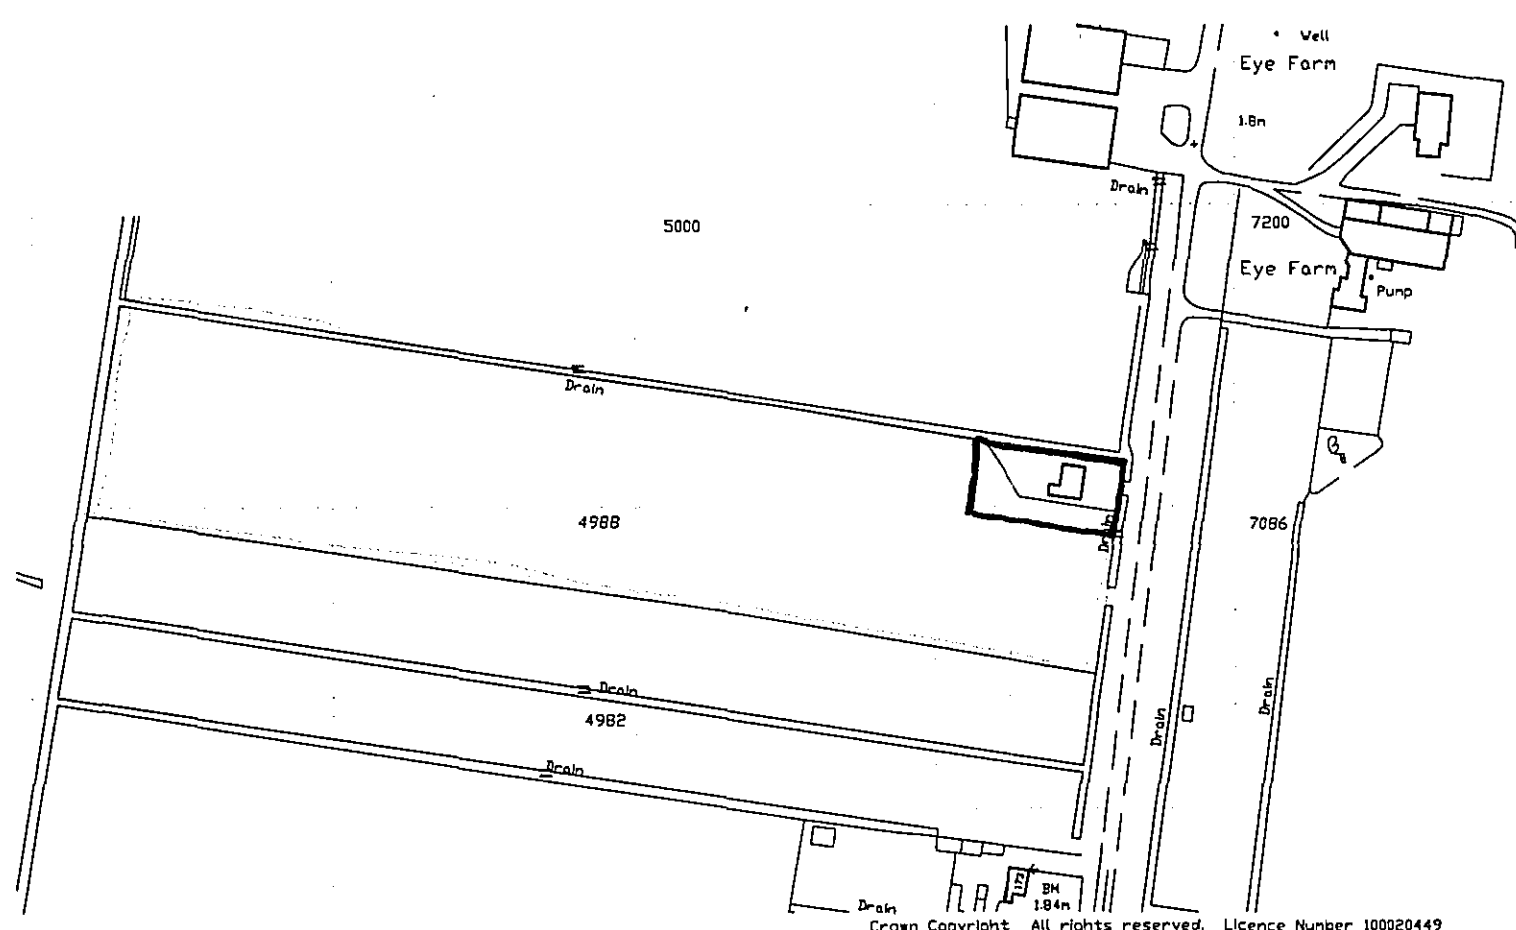
COPYRIGHT RESERVED.
Copies of this drawing must be made only with the
written permission of Cooper Architectural Design.

STANDARDS.
All materials to be new unless otherwise stated and all components and materials etc., to be used fitted and installed etc., in strict accordance with manufacturers instruction and relevant Code of Practice.
Materials shall conform to appropriate British Standard Specification or BBA Certificate or European Code equivalent.

HEALTH & SAFETY.
The Employer/ Client shall ensure that the selected contractor is conversant with and adopts all measures necessary to achieve compliance with Health & Safety legislation for Building Sites and Work Places.
The Employer / Client is advised that should the works need to comply with the Construction Design and Management Regulations an independent Planning Supervisor will be required.

SCOPE OF THE WORKS.
The works shall comprise of all that is shown on the drawing and details. Work that may not be specifically shown but may be reasonably inferred as necessary to carry out the works shall be deemed to be included.

BLOCK PLAN 1:500

[illegible]

LOCATION PLAN 1:2500



**COOPER
ARCHITECTURAL
DESIGN**

VINE HOUSE 2 VINE STREET
SPALDING, LINC'S PE11 1AN
Tel : 01775 723233
Mobile : 07808 125 778

Client. MR C WINCH

Project.
PROPOSED STABLE & STORAGE BUILDING
185 BROADGATE
SUFTON ST EDMUNDS
SPALDING Lincs
Lincs

Drawing.

BLOCK & LOCATION PLAN

SUPERSEDED

Scale 1:2500 1:500	Drawing No. 0530-01-B
Date. AUG. '06	Drawn. J.C.