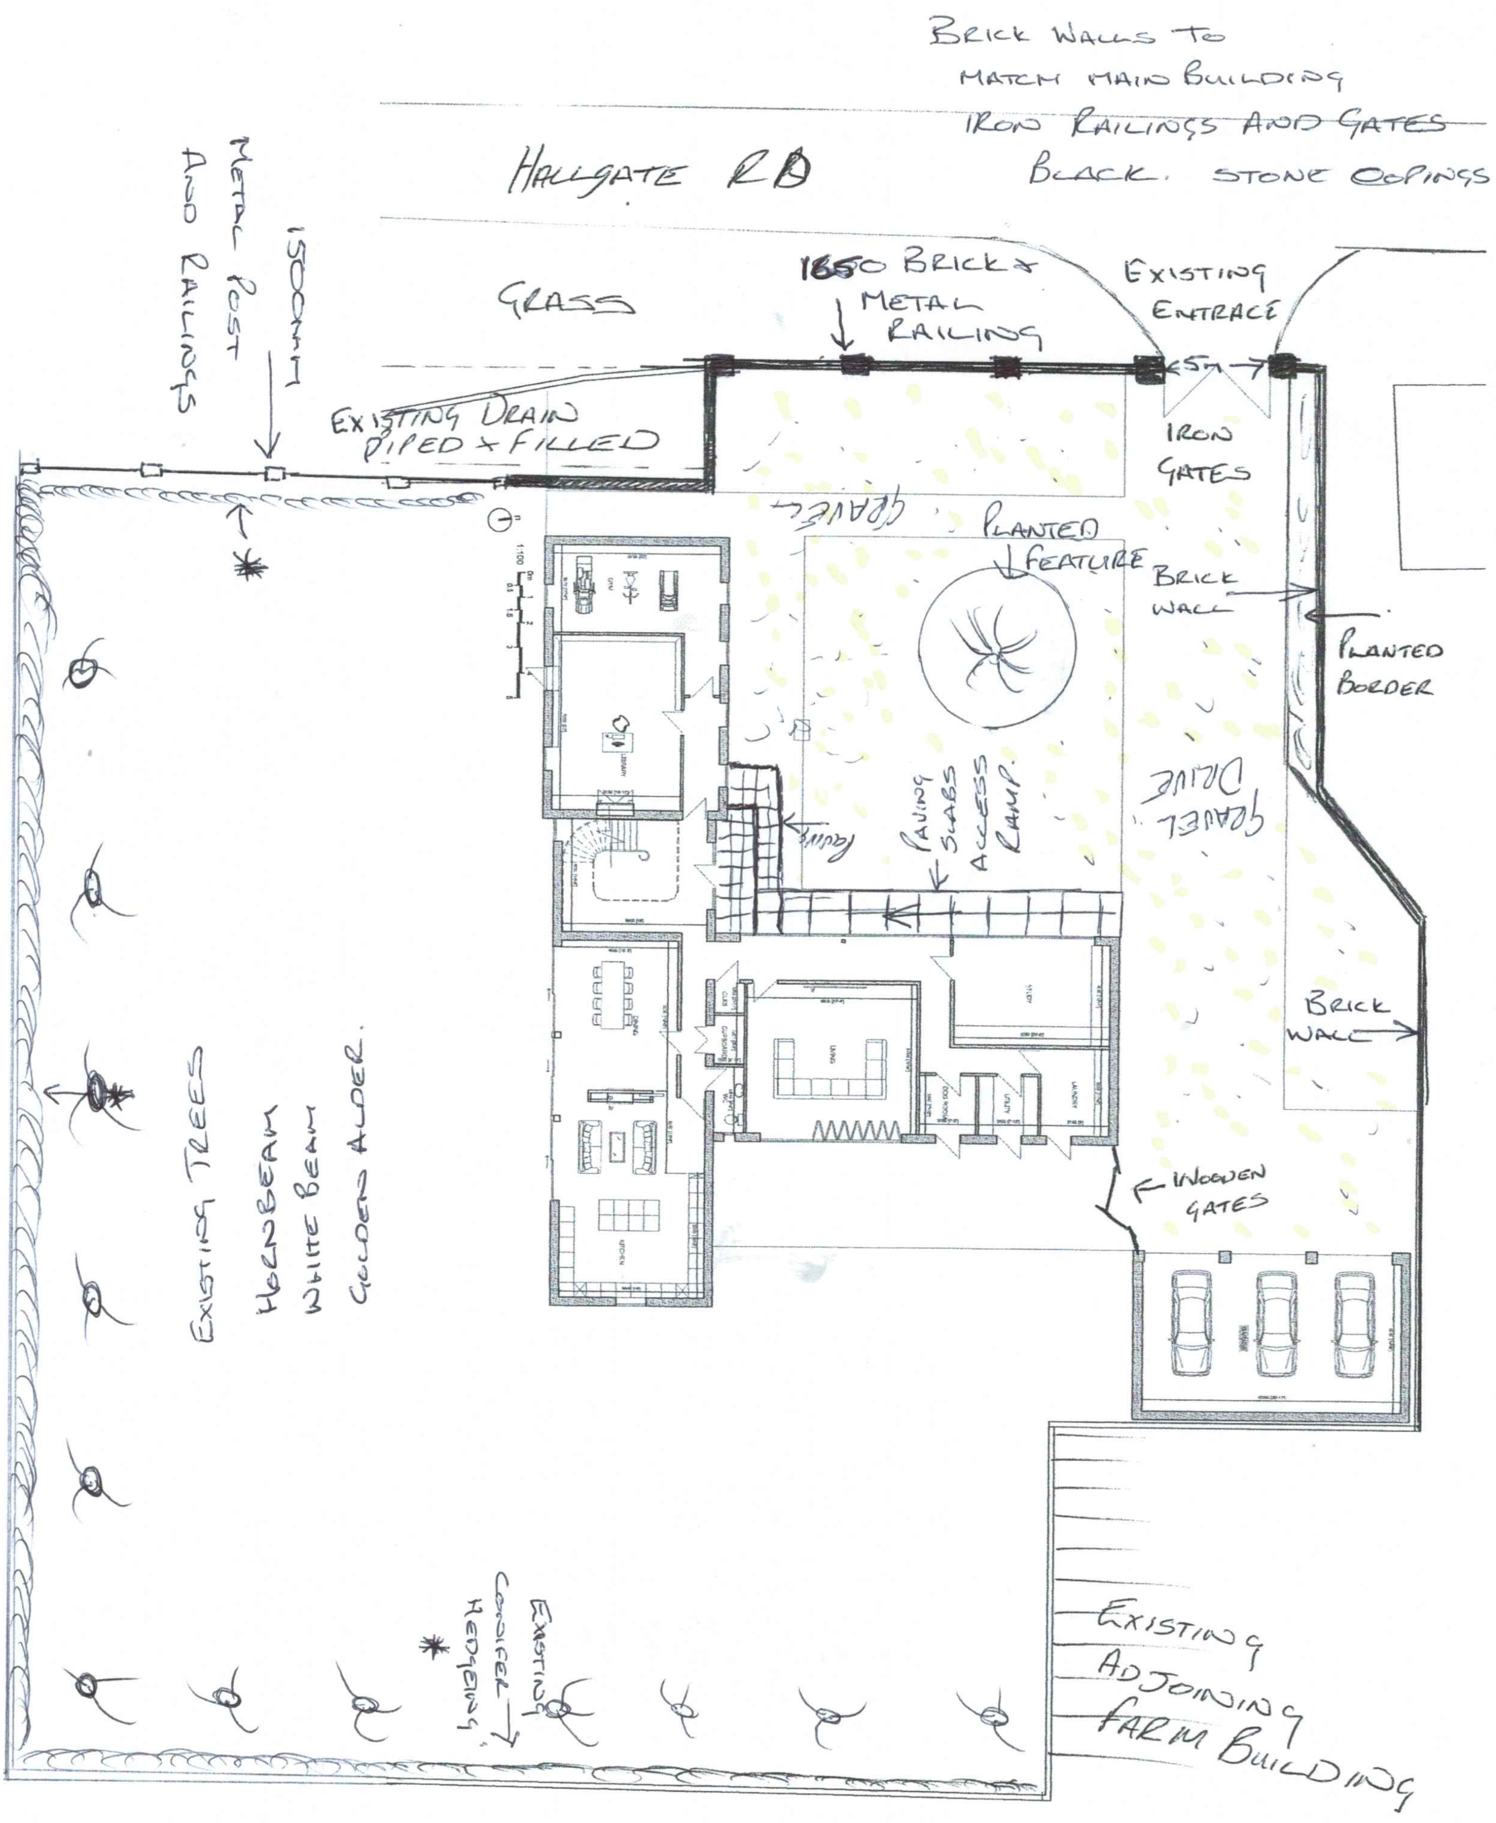
Brick Walls to
Match main Building
Iron Railings And Gates
Black. stone Copings
Hallgate RD
1500mm
Metal Post
And Railings
Grass
1850 Brick + Metal Railing
Existing Entrace
5m
Iron Gates
Existing Drain Piped + Filled
Gravel
Planted Feature
Brick Wall
Planted Border
Gravel Drive
Paving
Paving Slabs Access Ramp.
Brick Wall
Wooden Gates
1:100
Existing Trees
Hornbeam
White Beam
Golden Alder.
Existing Conifer Hedging
Existing Adjoining Farm Building