




313300N

313200N

535700E

535800E

535900E

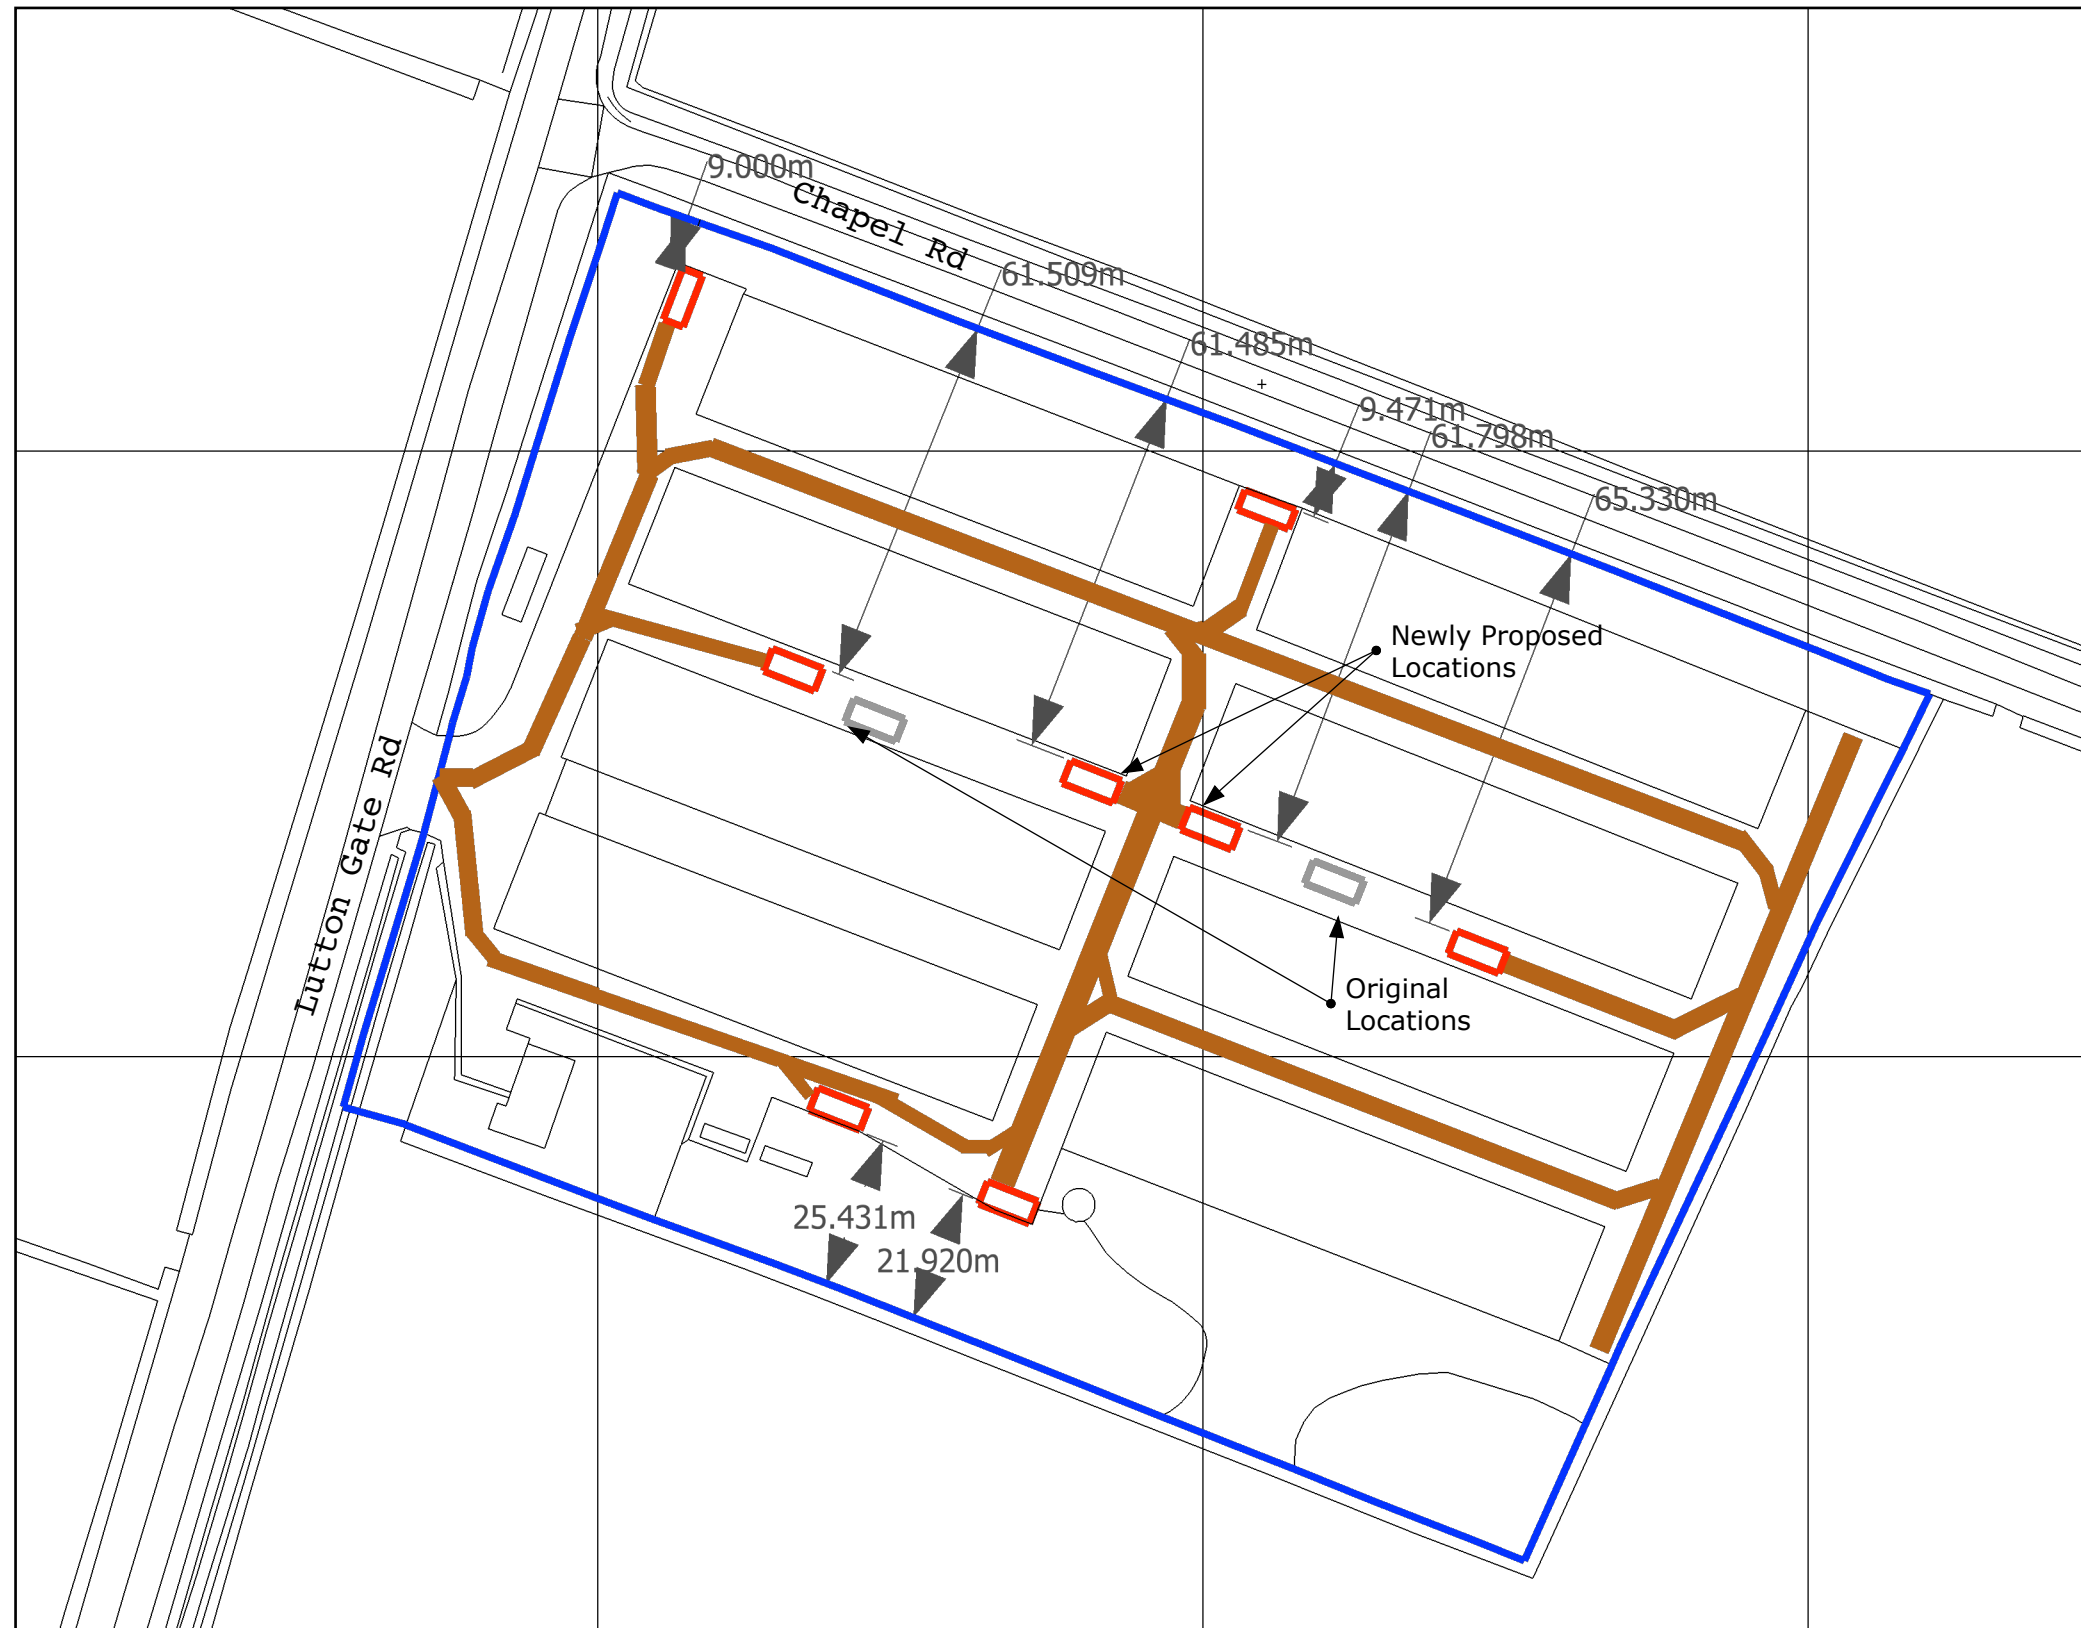

Key



Land
Ownership



Development
Area



Access
Route

SITE LOCATION PLAN

*Reproduced 1:1250 map by permission of the Ordnance Survey
on behalf of the Controller of Her Majesty's Stationery Office*

Crown Copyright

All rights reserved.

Registered License No. 100047474



Project: 1709 Sutton St Edmunds;
Chapel Road, Sutton St Edmunds,
Spalding, Lincolnshire, PE12 0LJ

Scale: 1:1250 @ A3

Drawing No. 1709-001REVC

Title: SITE LOCATION PLAN OS

Date: 14/12/2015

Drawn By: Sam Green