




|     |  |                  |
|-----|--|------------------|
| Key |  | Land Ownership   |
|     |  | Development Area |
|     |  | Access Route     |

## SITE LOCATION PLAN

Reproduced 1:2500 map by permission of the Ordnance Survey  
on behalf of the Controller of Her Majesty's Stationery Office  
Crown Copyright  
All rights reserved.  
Registered License No. 100052911

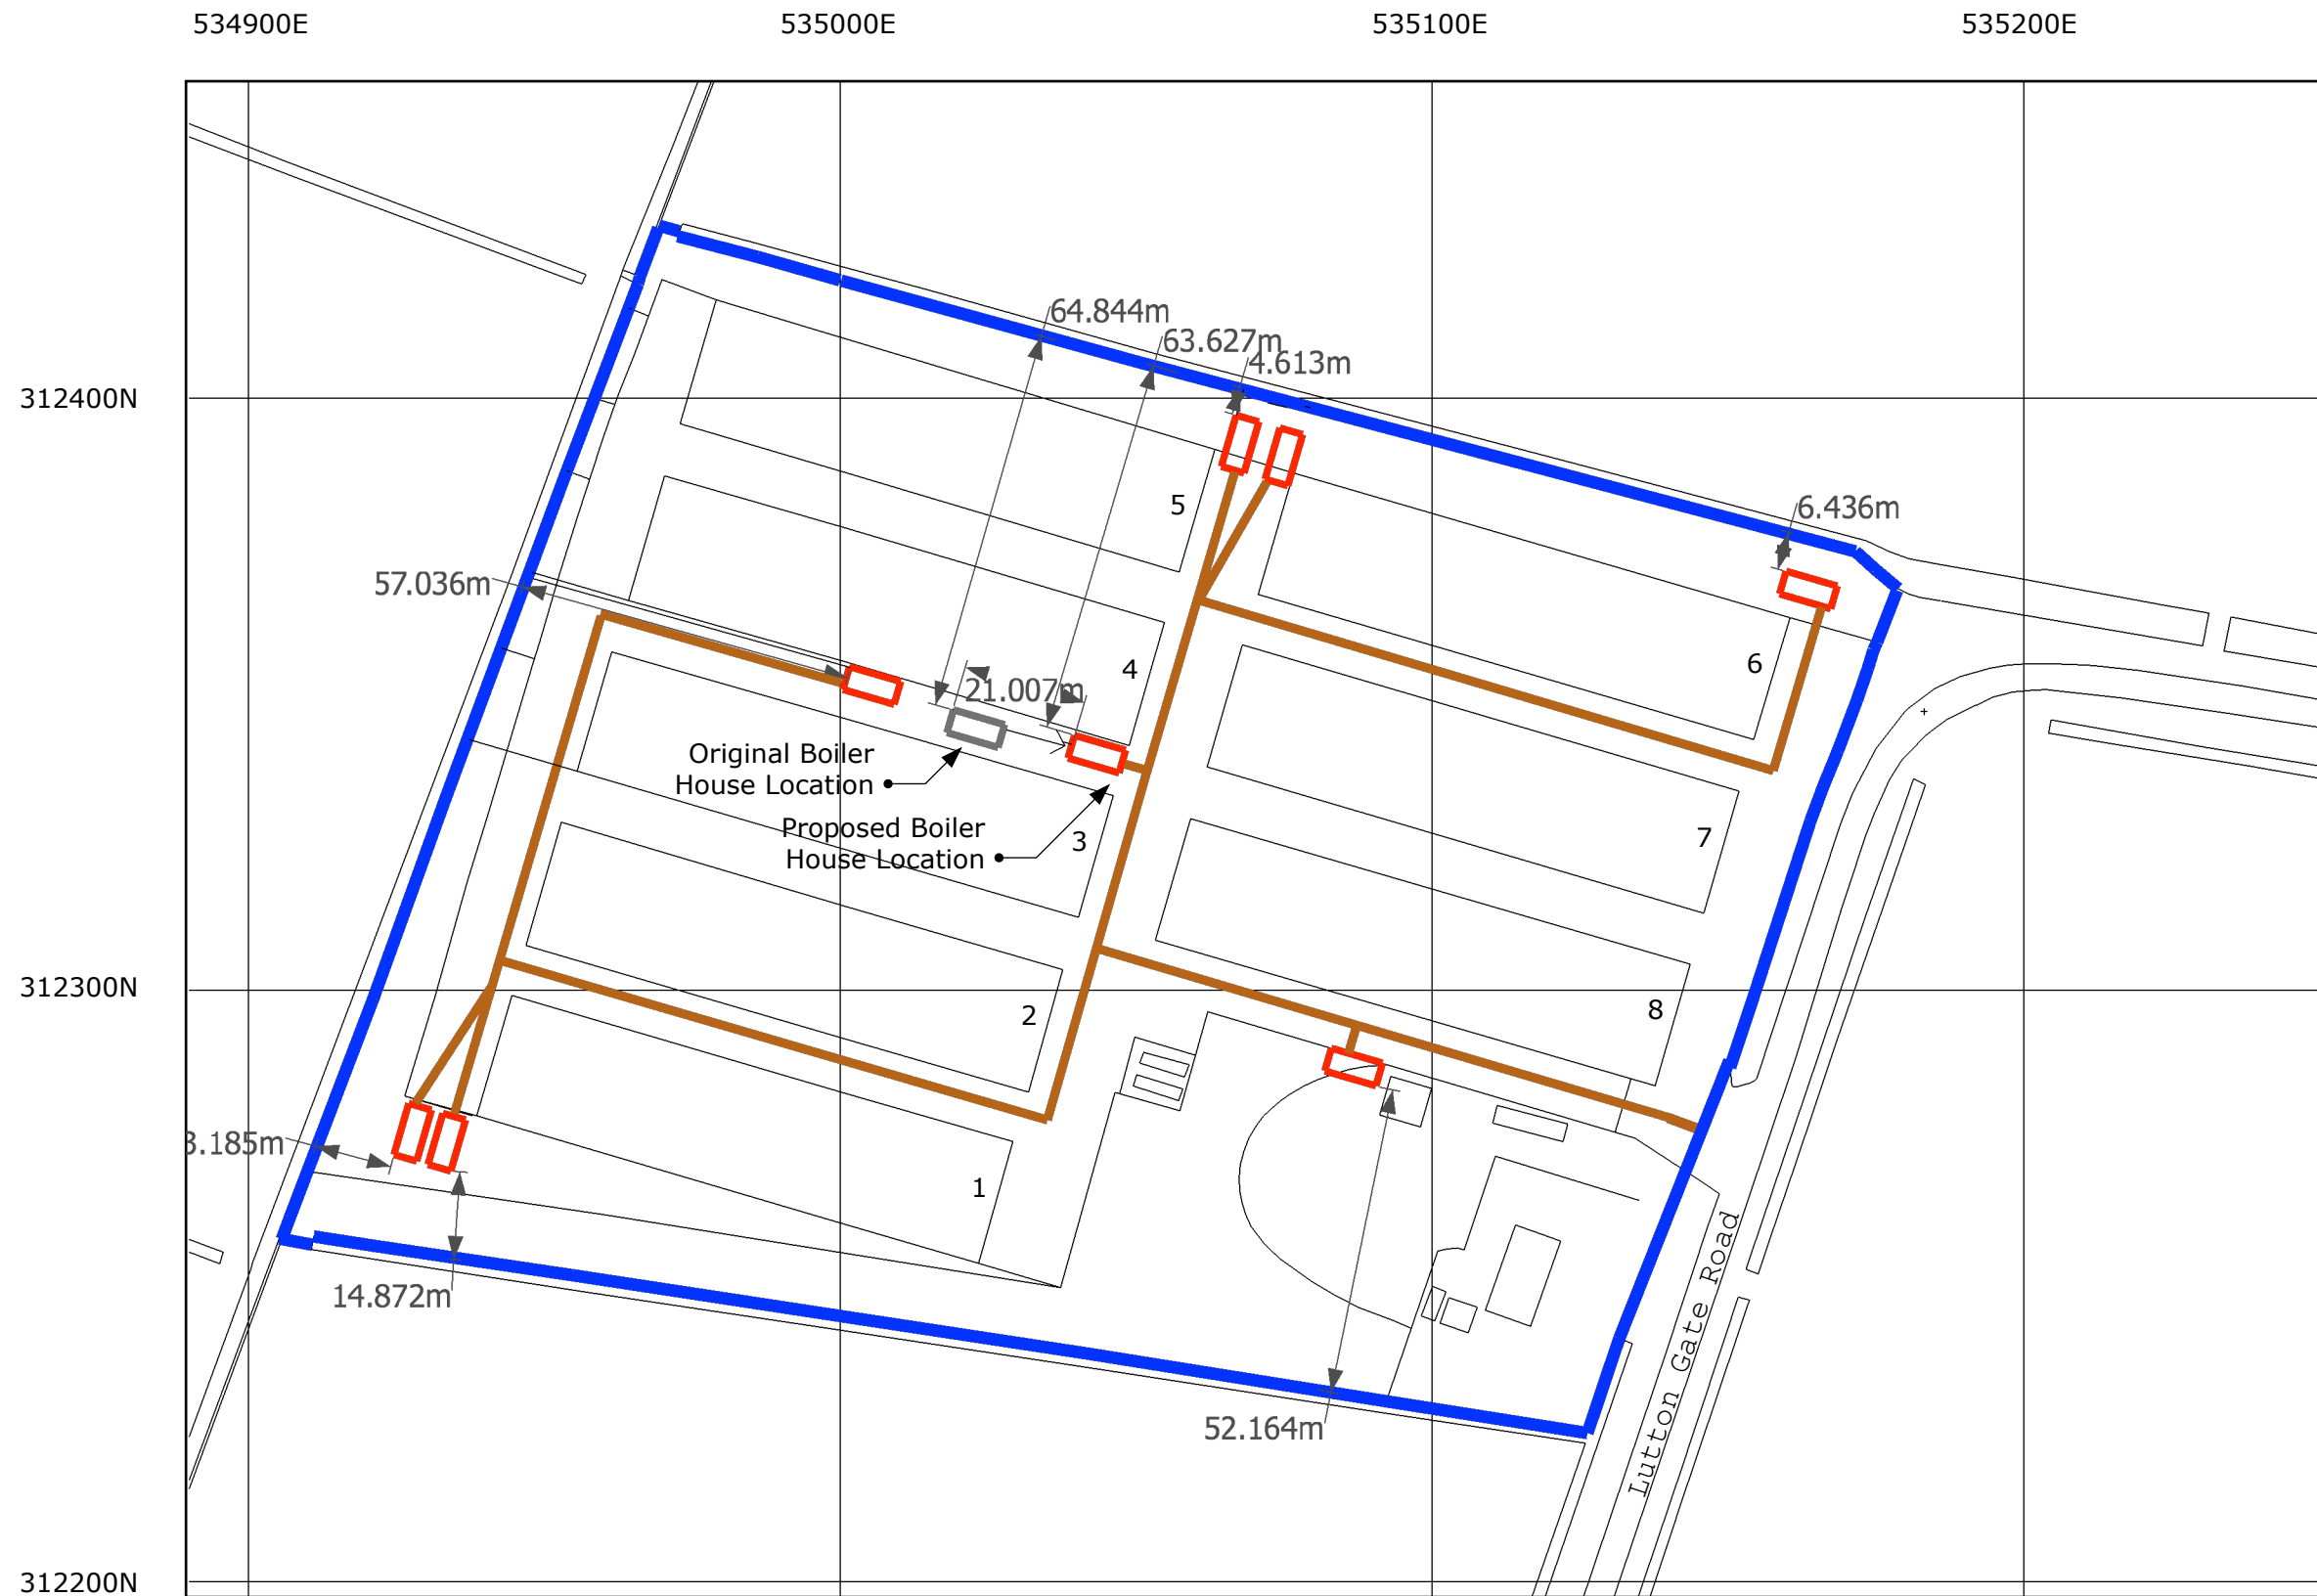

**Project:** 1710 Gedney; Bernard Matthews, Lutton Gate Road, Gedney Hill, Lincolnshire, PE12 0QH

|                                            |                                 |
|--------------------------------------------|---------------------------------|
| <b>Scale:</b> 1:1250 @ A3                  | <b>Drawing No.</b> 1710-001REVE |
| <b>Title:</b> SITE LOCATION PLAN AMENDMENT |                                 |
| <b>Date:</b> 27/02/2015                    | <b>Drawn By:</b> Sam Green      |