


DAVID BROKER DESIGN
SERVICES
2000
CONCEPT
ARCHITECTURE
COMPUTER AIDED DESIGN
CLIENT
MR LAVERY
LUTTON GATE ROAD SUTTON
ST EDMONDS

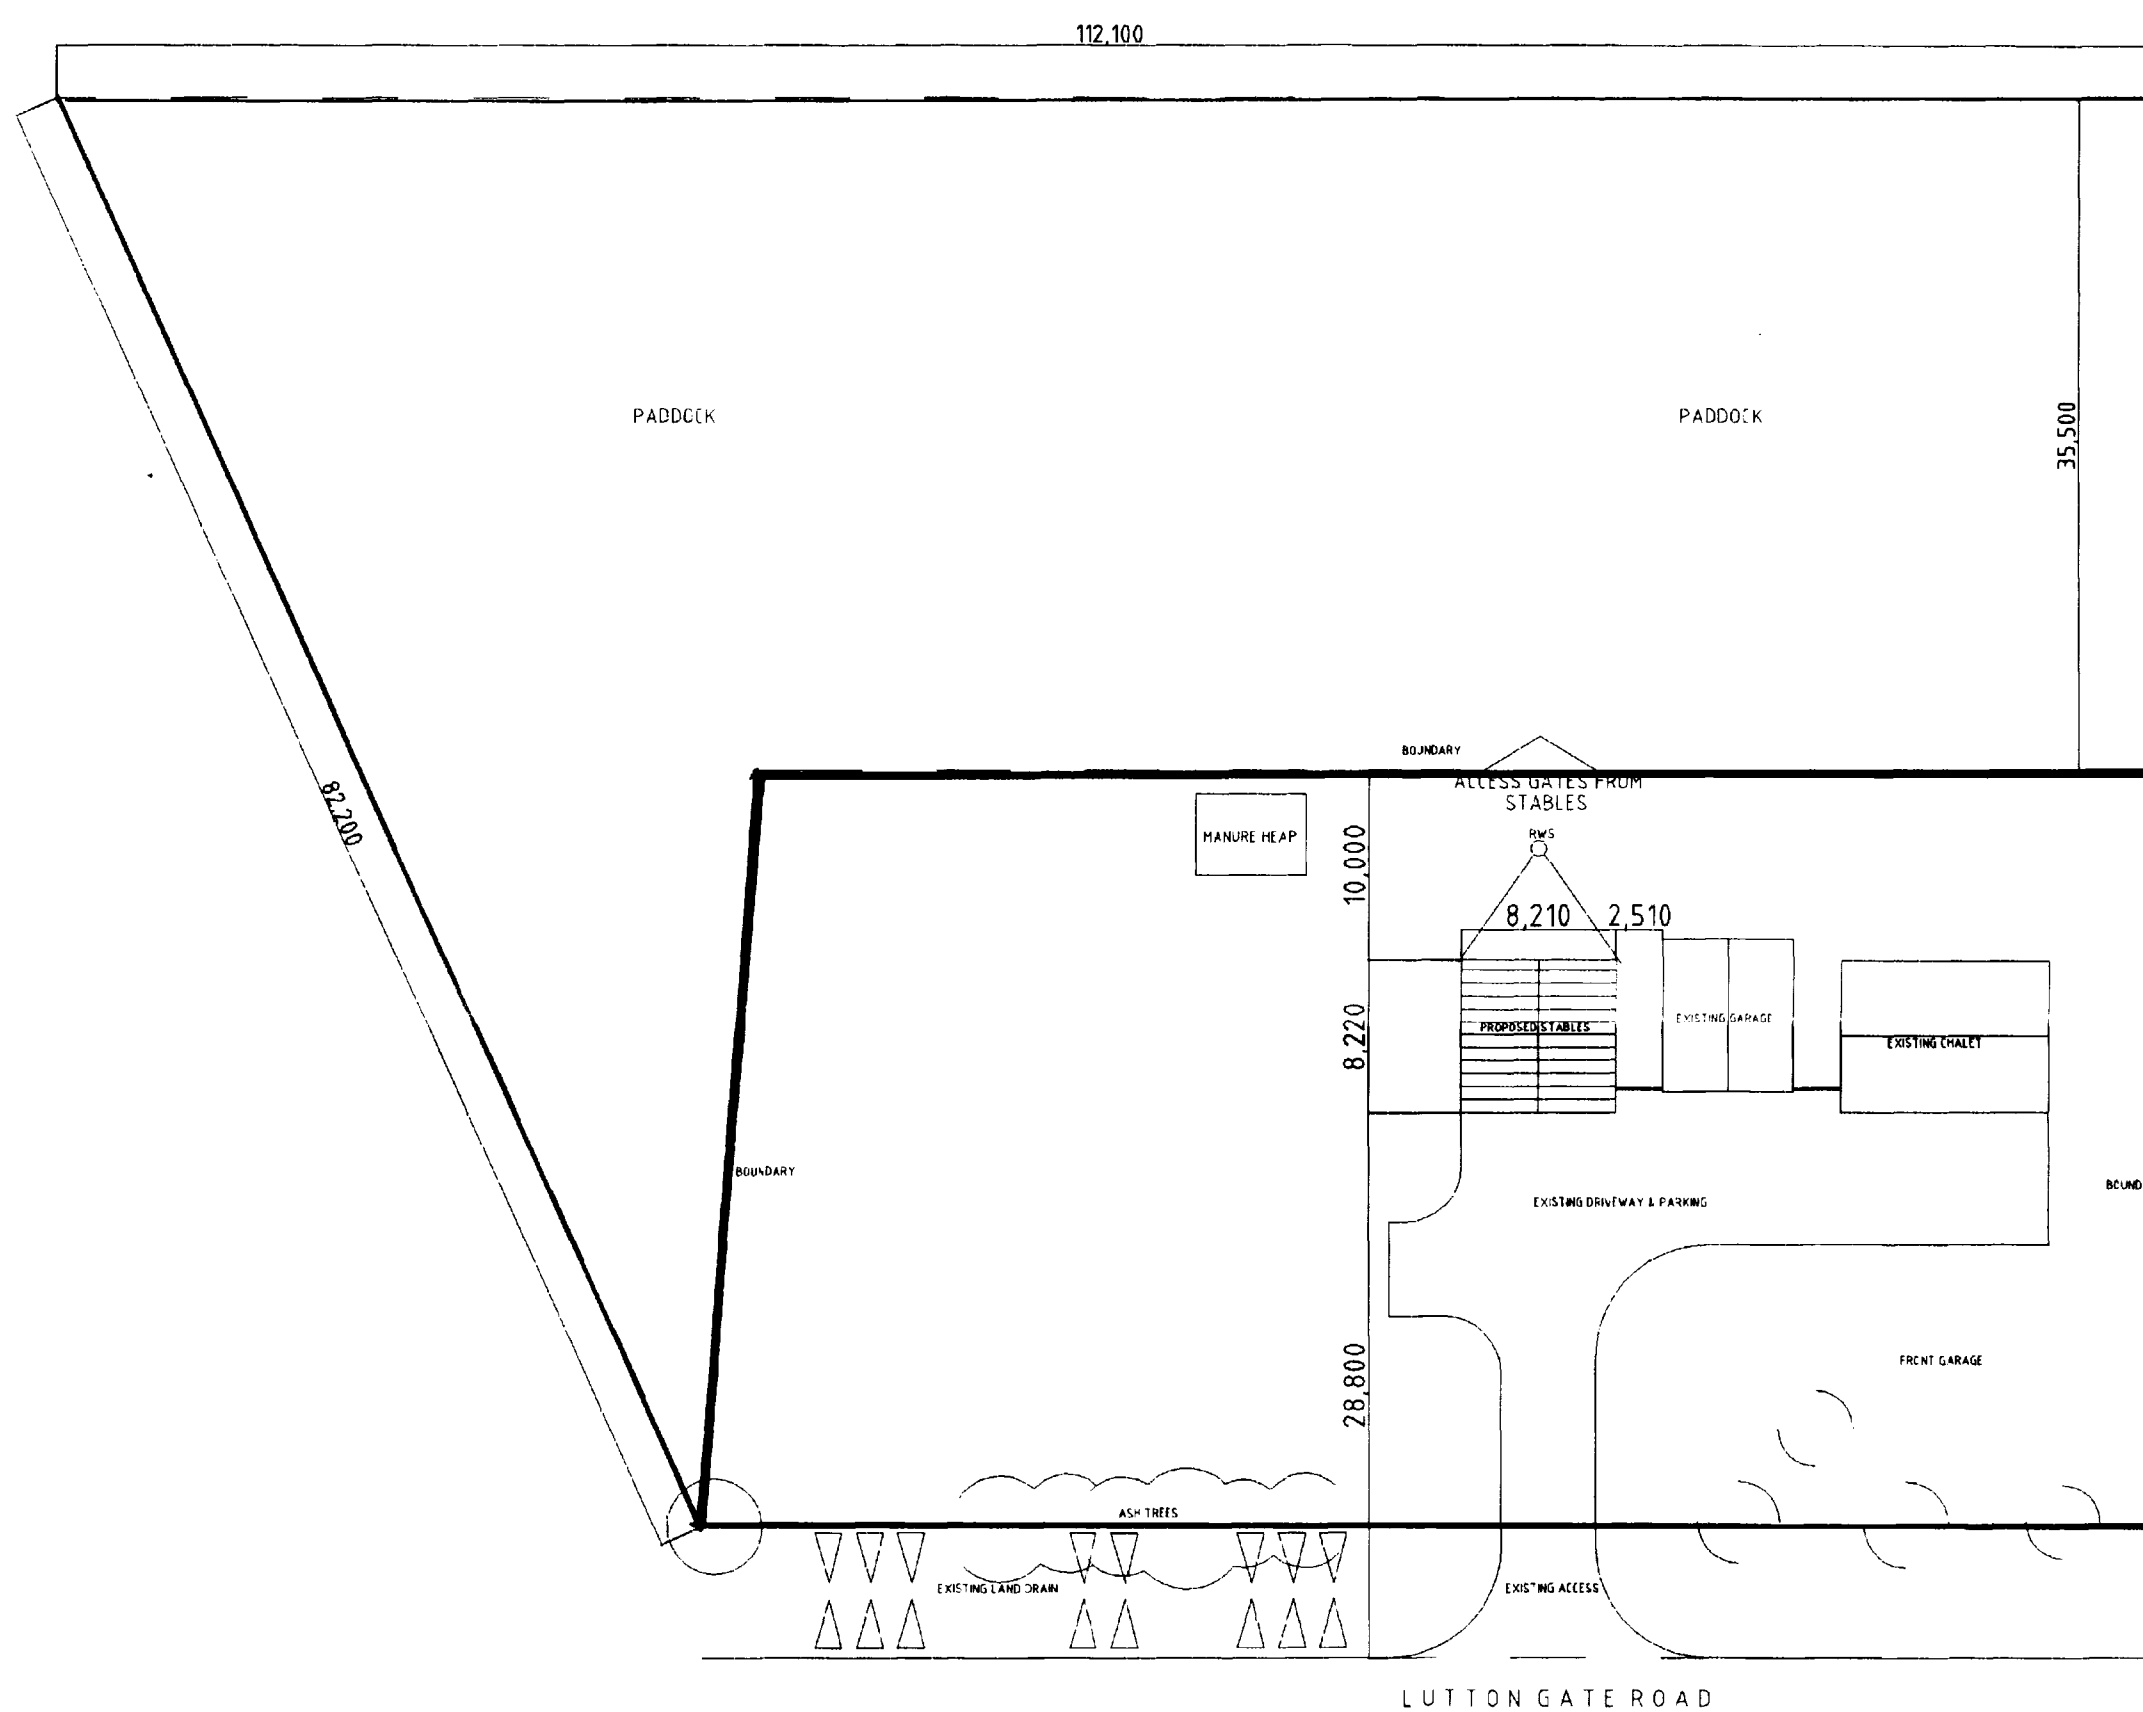

LOCATION PLAN 1-2500

REPRODUCED FROM THE ORDINANCE SURVEY MAP BY DAVID BROKER
DESIGN SERVICES WITH THE SANCTION OF THE DIRECTOR GENERAL,
ORDINANCE SURVEY FOR BUSINESS USE, LICENCE No AR 375659.

HEALTH AND SAFETY C.D.M REGULATIONS 1995

THE CLIENT/DEVELOPER AND BUILDING CONTRACTOR/SUB
CONTRACTOR ARE ADVISED TO ACQUAINT THEMSELVES WITH THE
IMPLICATIONS AND REQUIREMENTS OF THIS BUILDING PROJECT

FILE No MR LAVERLY

SCALE 1=400

DATE 23/11/99

DATE
DRAWN M.D.BROKER

PROPOSED CHANGE OF USE
AGRICULTURAL LAND TO PONY
PADDOCK

Issued						
Revisions						

ARCHITECTURAL TECHNICIANS
DANBROOKE HOUSE STATION ROAD
WISBECH ST MARY
WISBECH CAMBS.PE13 4RW