


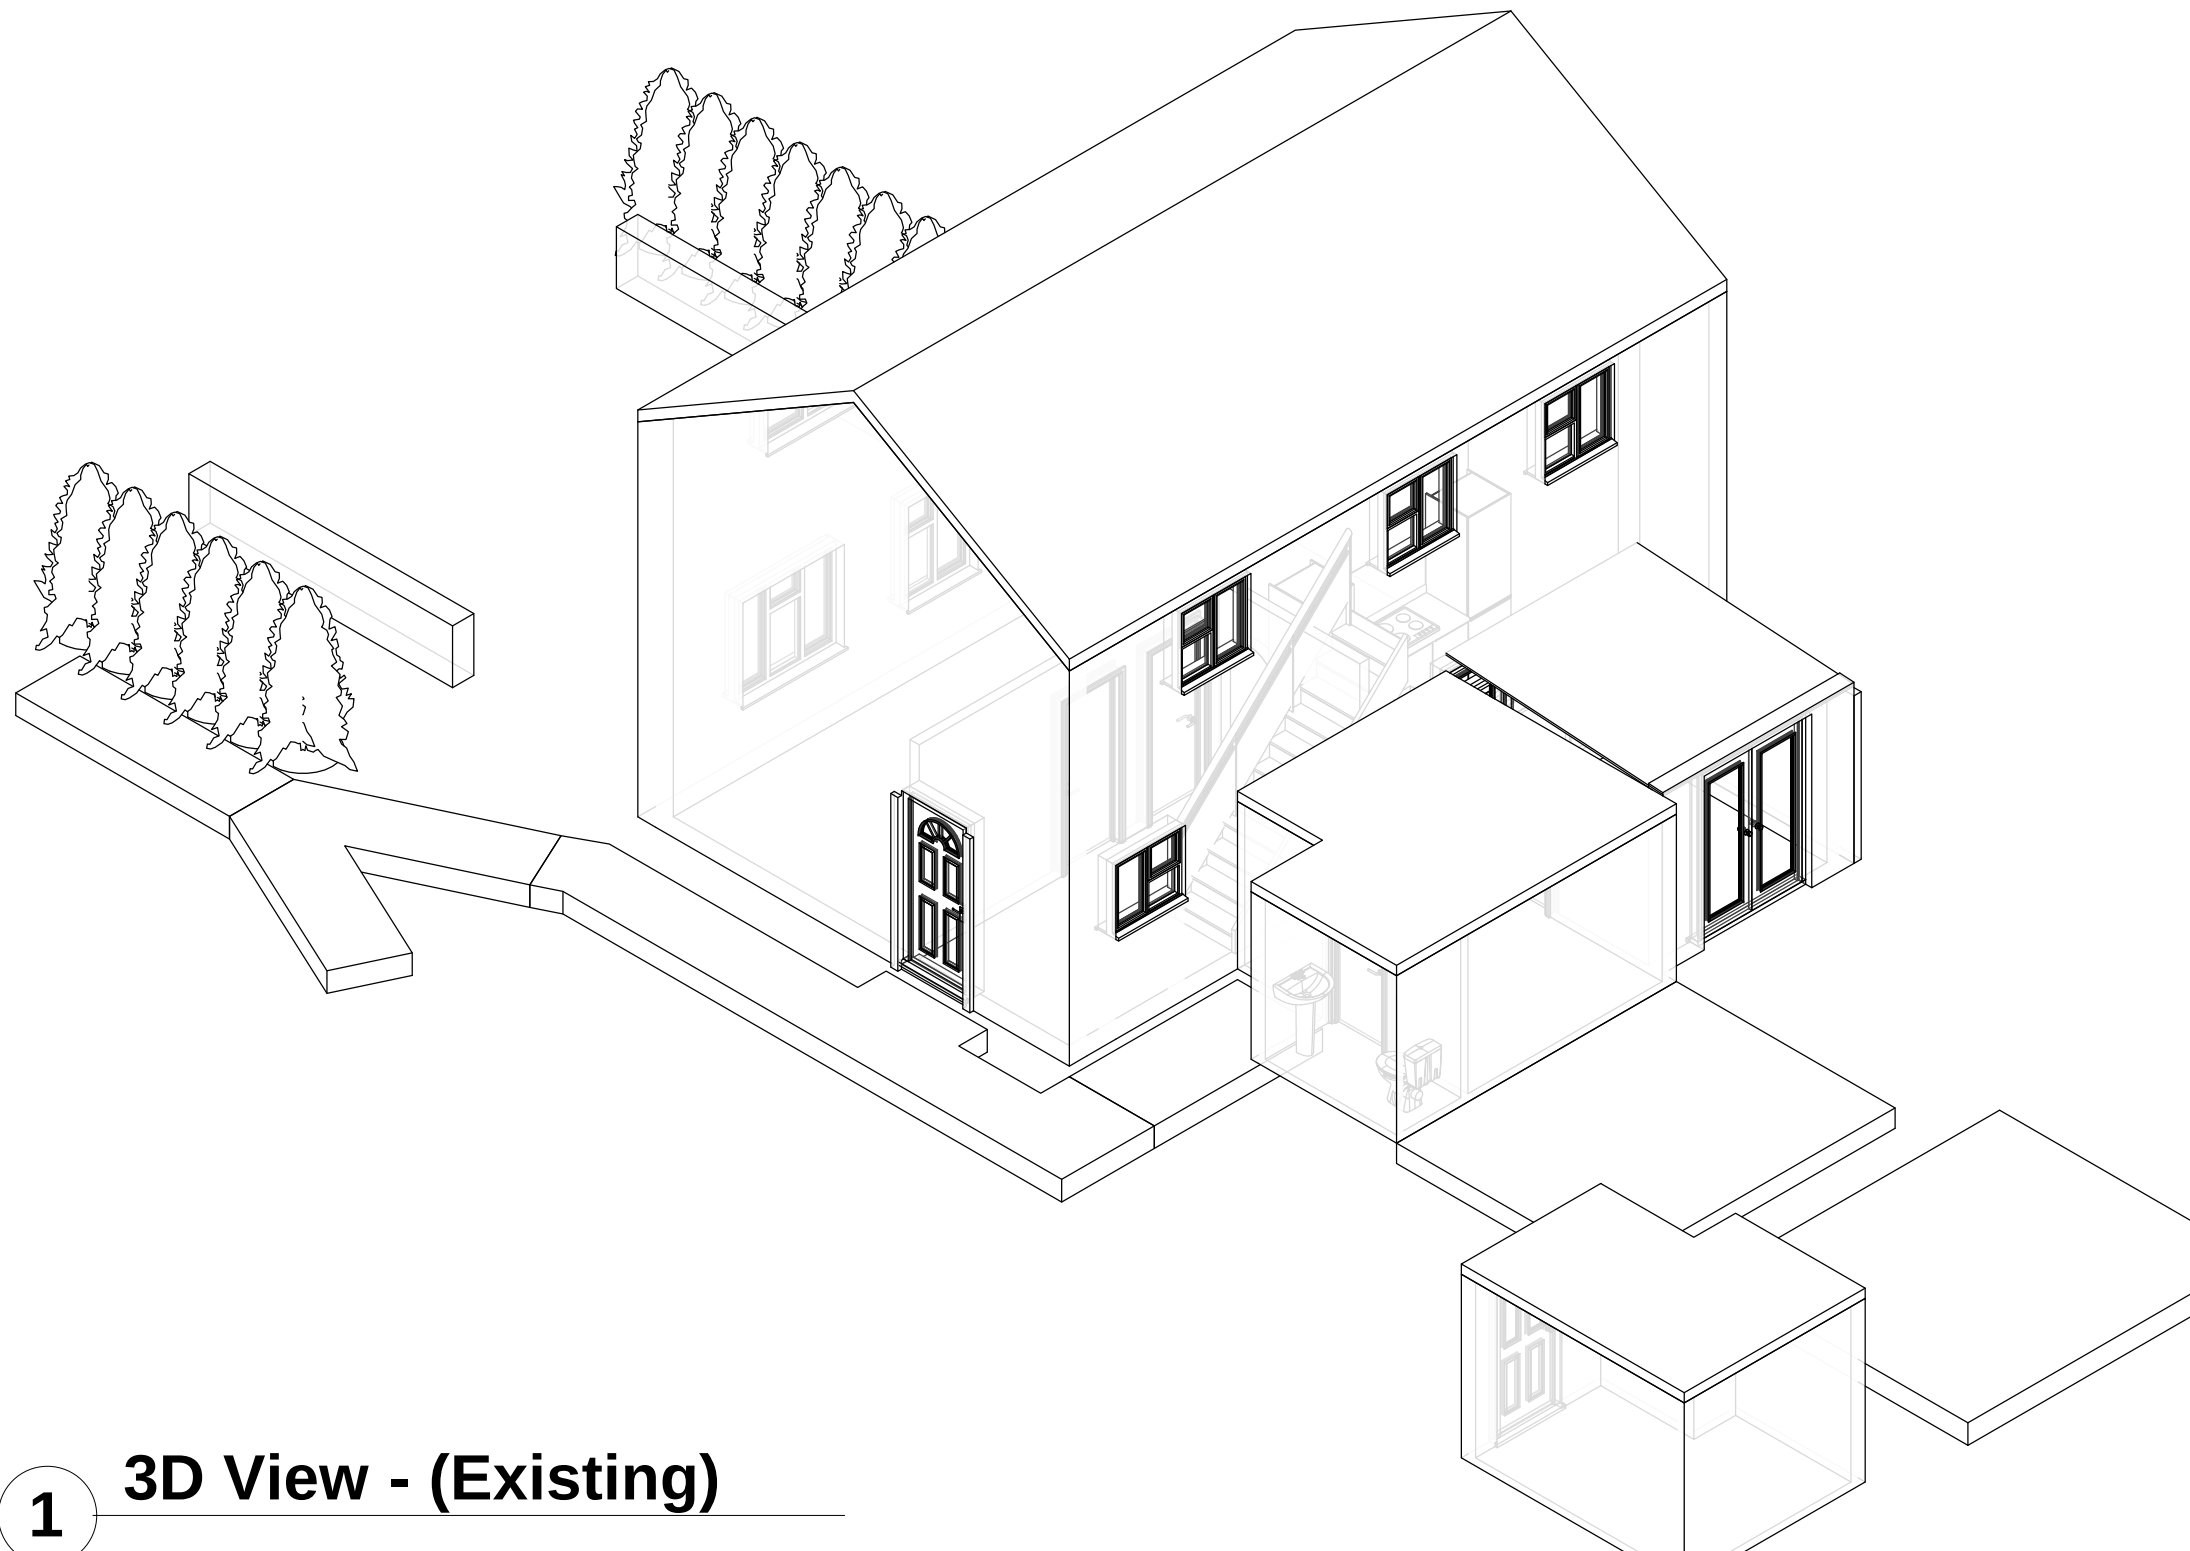

1 3D View - (Existing)

Rev.	Description	Date



CLIENT ADDRESS Mr J Cook 9 Coronation Avenue Throckenholt PE12 0QT	PROJECT Accessibility Adaptations	Date 08/11/2019	Project number DFG/19/1111	Scale (@ A3)
	SHEET Existing 3D View	Drawn by SG	DRAWING NUMBER 02	REV