


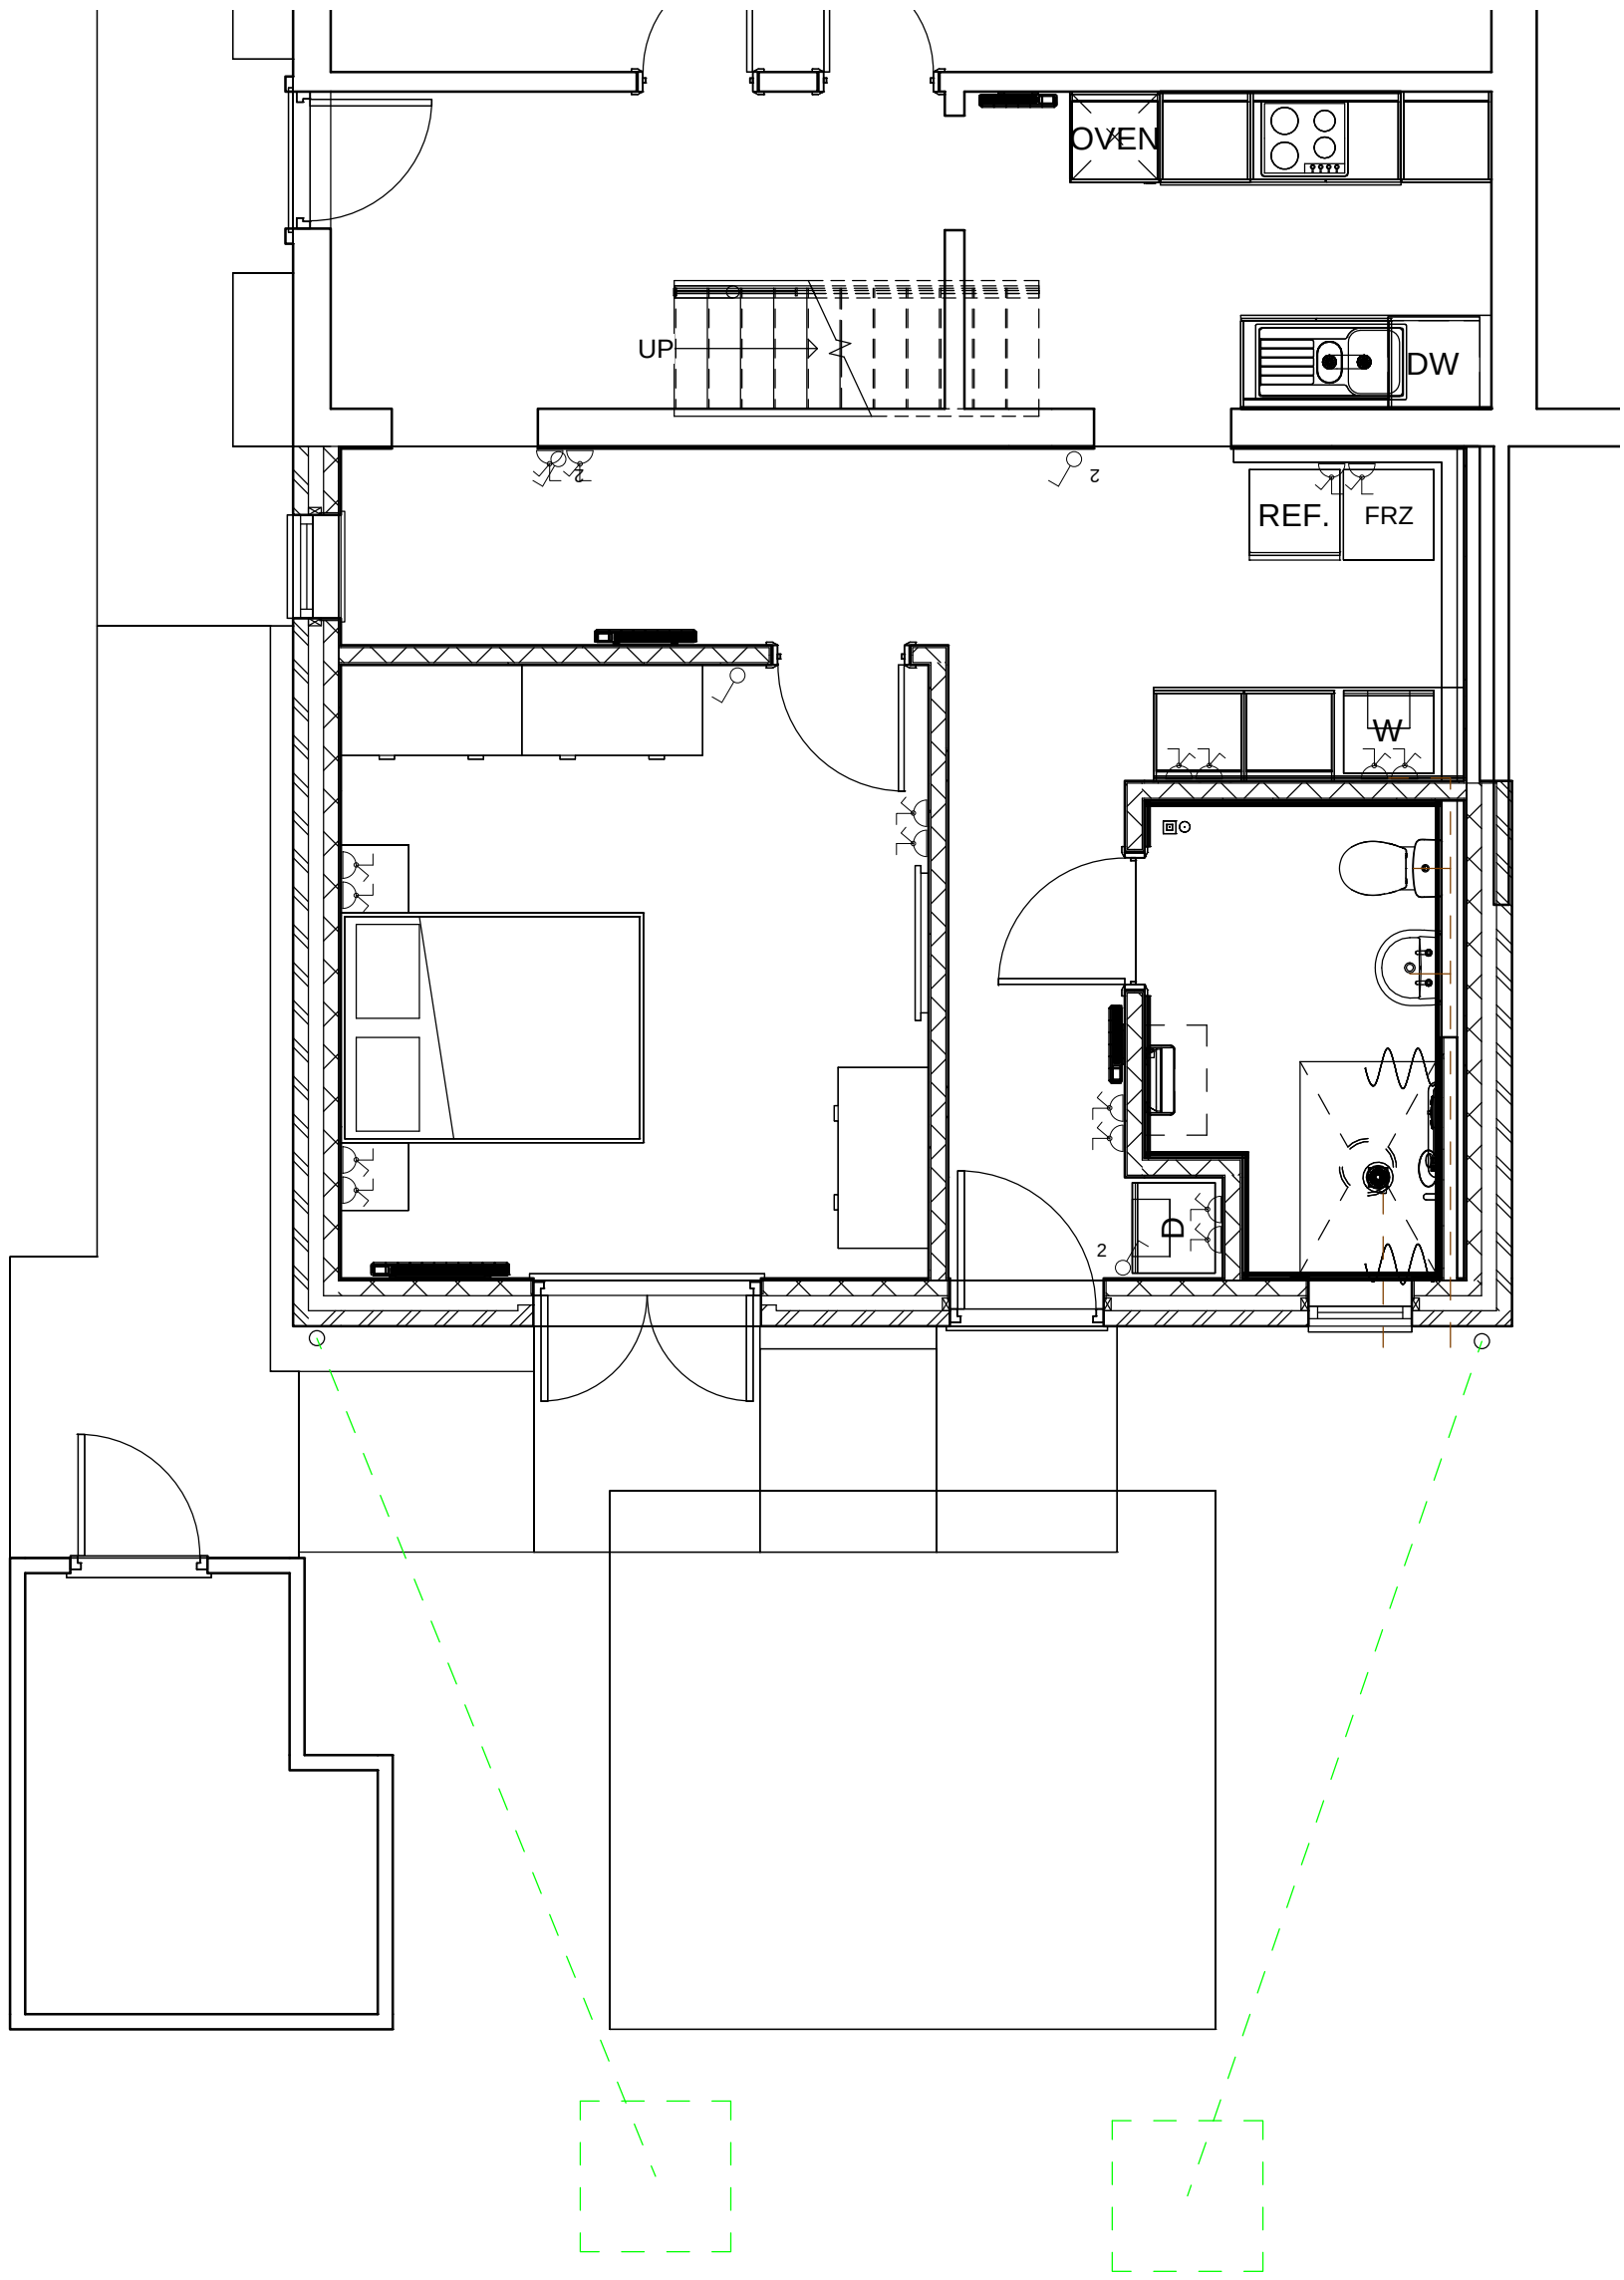

Ground Floor - (Proposed)



Rev.	Description	Date

CLIENT Mr J Cook ADDRESS 9 Coronation Avenue Throckenholt PE12 0QT	PROJECT Accessibility Adaptations	Date 08/11/2019	Project number DFG/19/1111	Scale (@ A3) 1 : 50	
	SHEET Proposed Ground	Drawn by SG	DRAWING NUMBER 05		REV