



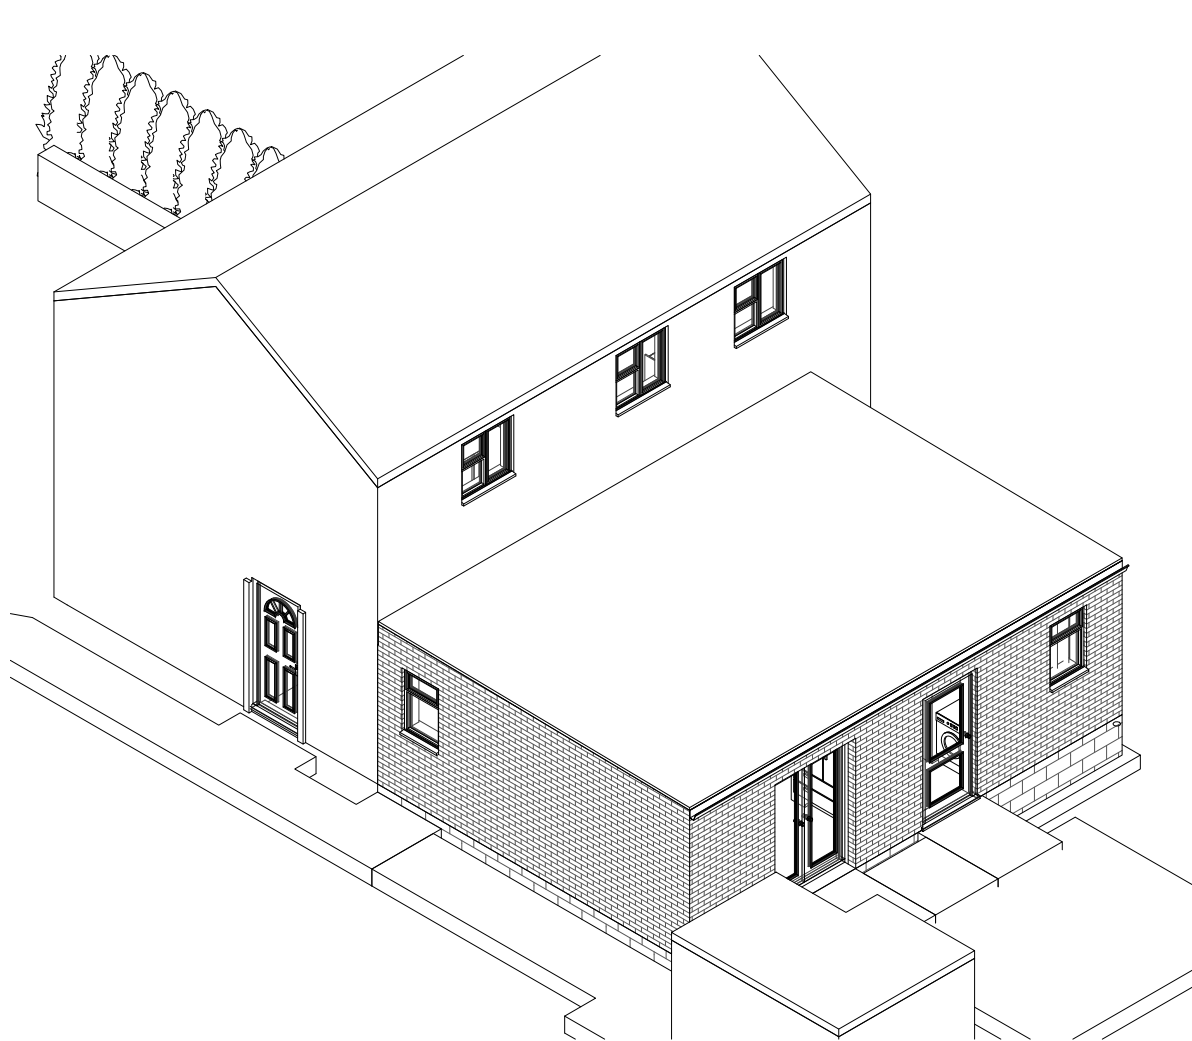

1 3D View - (Proposed)

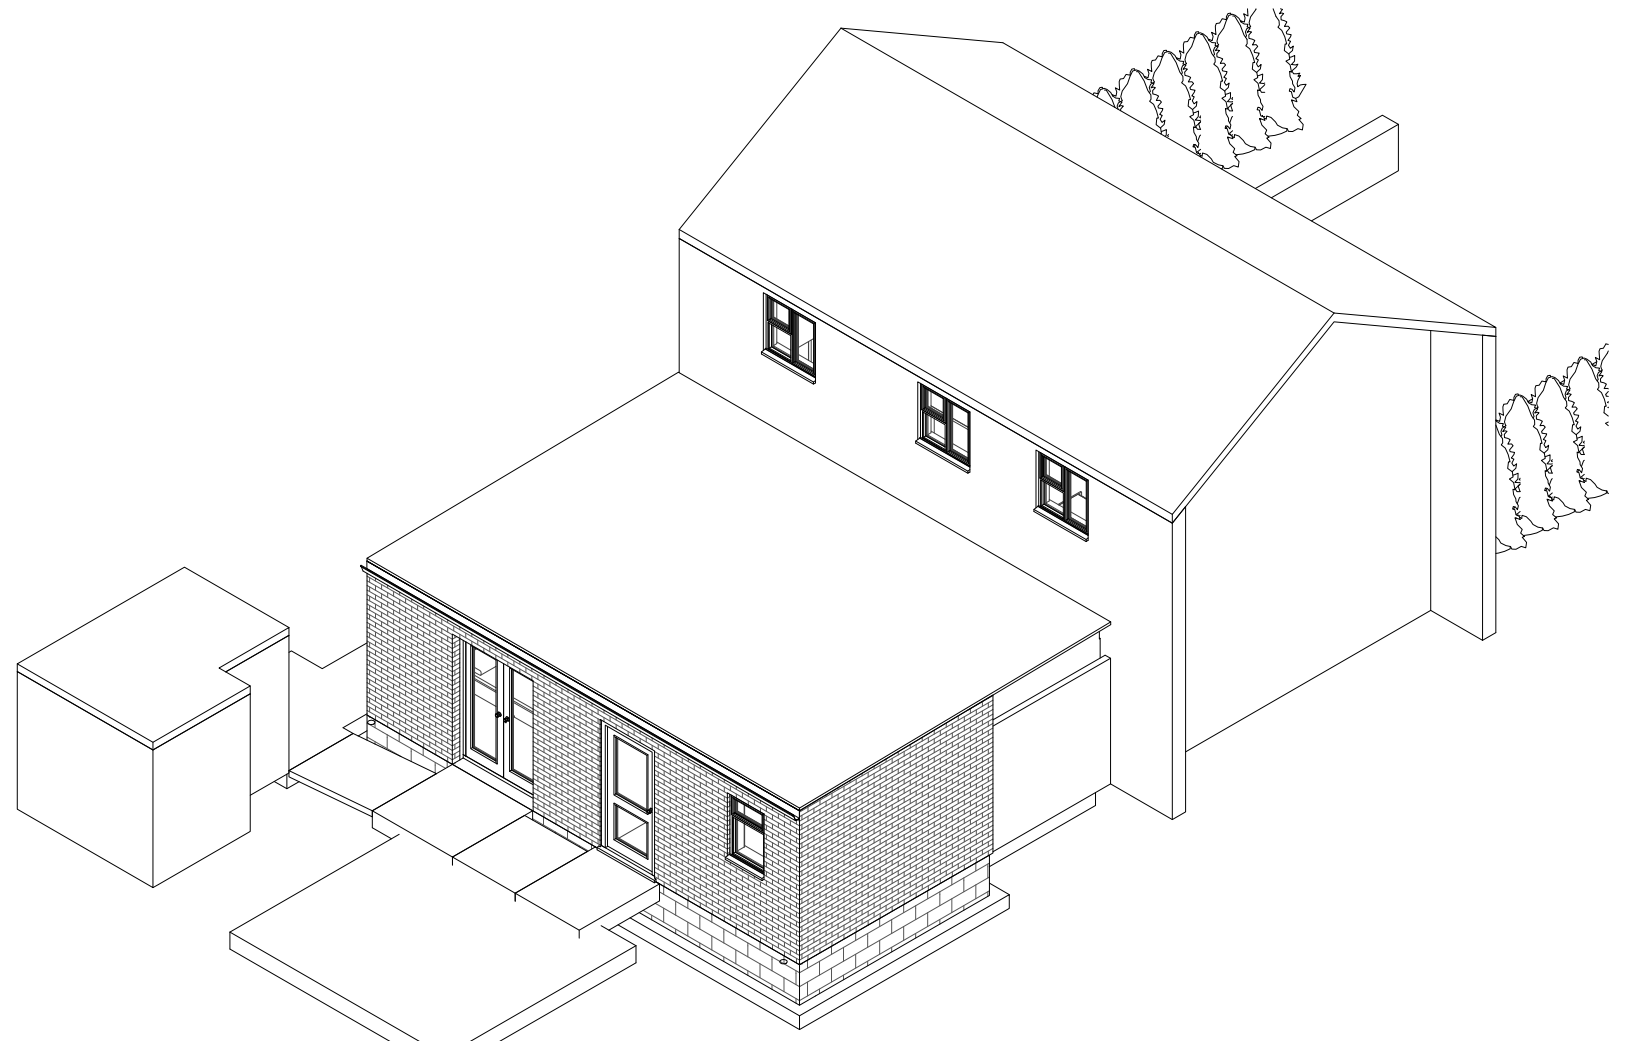

2 3D View_2 - (Proposed)

Rev.	Description	Date

CLIENT ADDRESS	Mr J Cook 9 Coronation Avenue Throckenholt PE12 0QT	PROJECT	Date	Project number	Scale (@ A3)	
		SHEET	Drawn by	DRAWING NUMBER	REV	
		Accessibility Adaptations	08/11/2019	DFG/19/1111		
		Proposed 3D View	SG	15		