



1111 Grant - Location Plan 2500

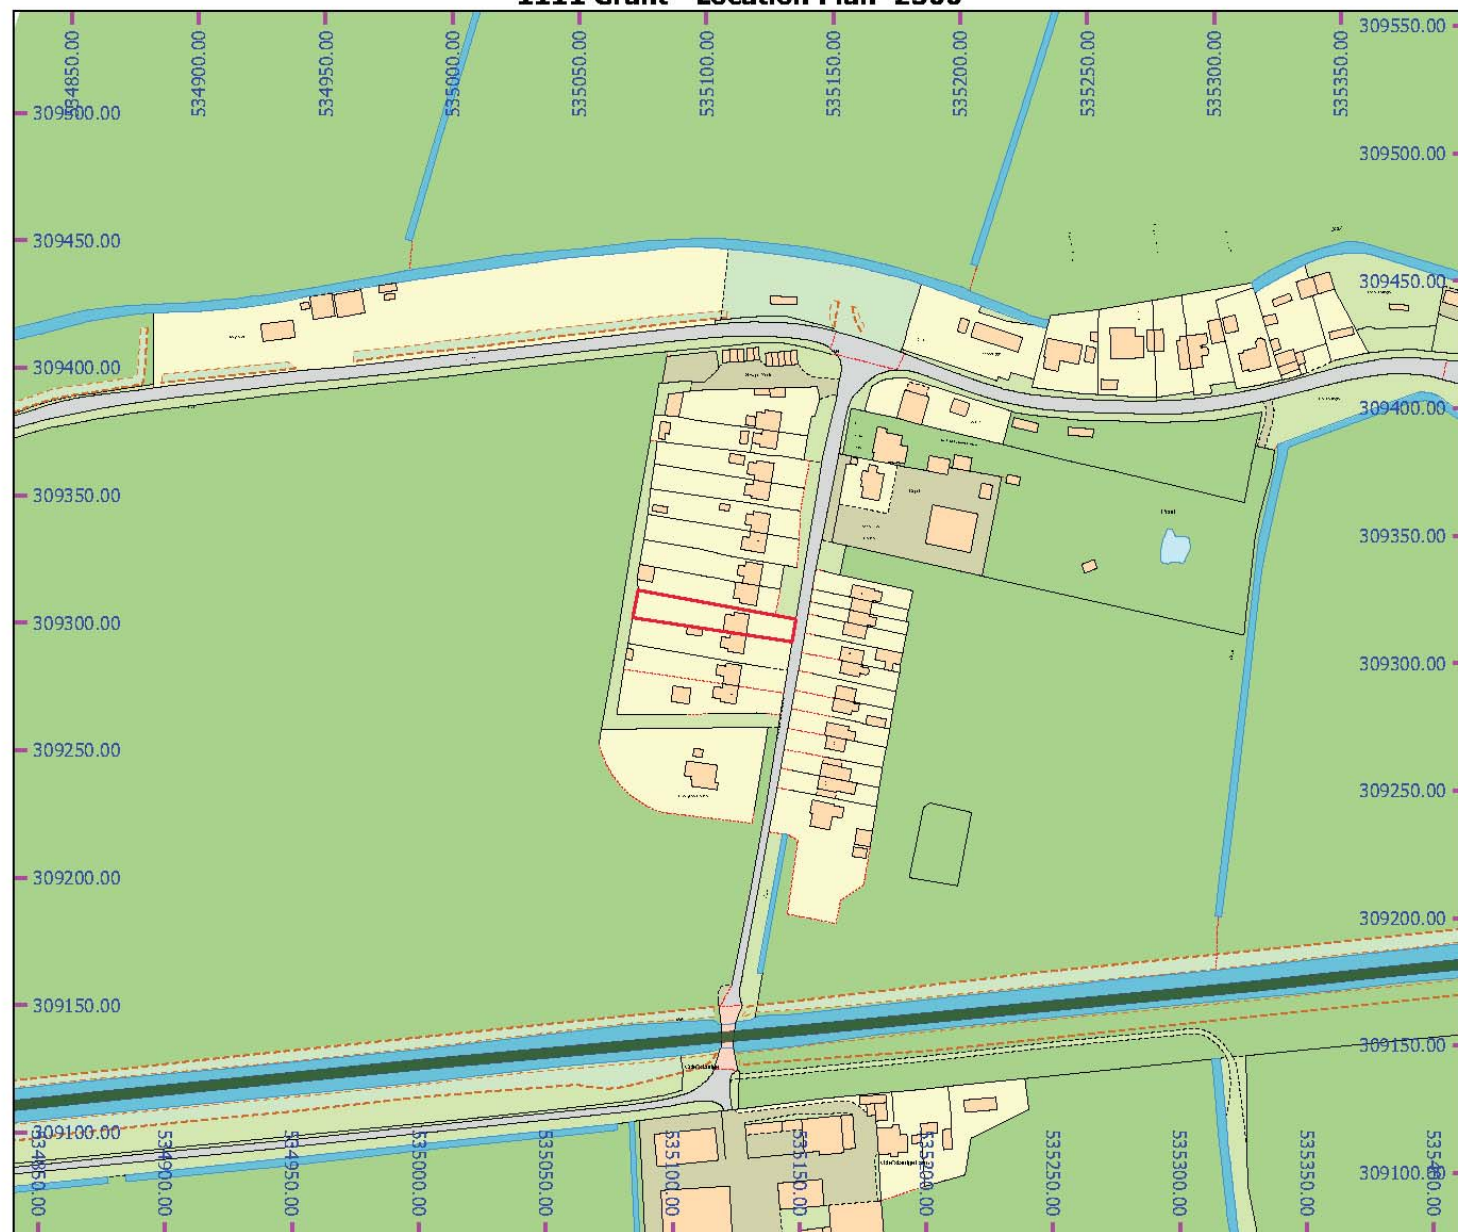

MAP SCALE 1: 2500
 CREATED DATE: 08/11/2019
 PHOTOGRAPHIC COPY
 LIABLE TO DISTORTION
 IN SCALE

© Crown copyright and database rights 2019 Ordnance Survey 100018351

1111 Grant - Block Plan 500

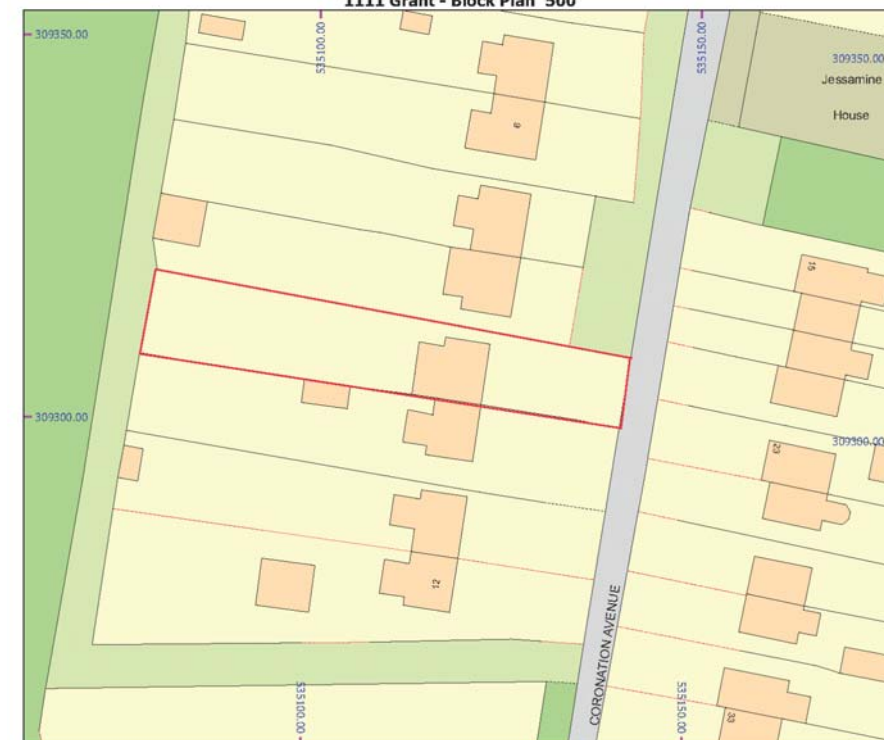

MAP SCALE 1: 500
 CREATED DATE: 08/11/2019
 PHOTOGRAPHIC COPY
 LIABLE TO DISTORTION
 IN SCALE

© Crown copyright and database rights 2019 Ordnance Survey 100018351

Rev.	Description	Date



CLIENT ADDRESS	Mr J Cook 9 Coronation Avenue Throckenholt PE12 0QT	PROJECT	Date	Project number	Scale (@ A3)	
		Accessibility Adaptations	08/11/2019	DFG/19/1111		
SHEET	Site Block Location	Drawn by	DRAWING NUMBER		REV	
		SG	16			