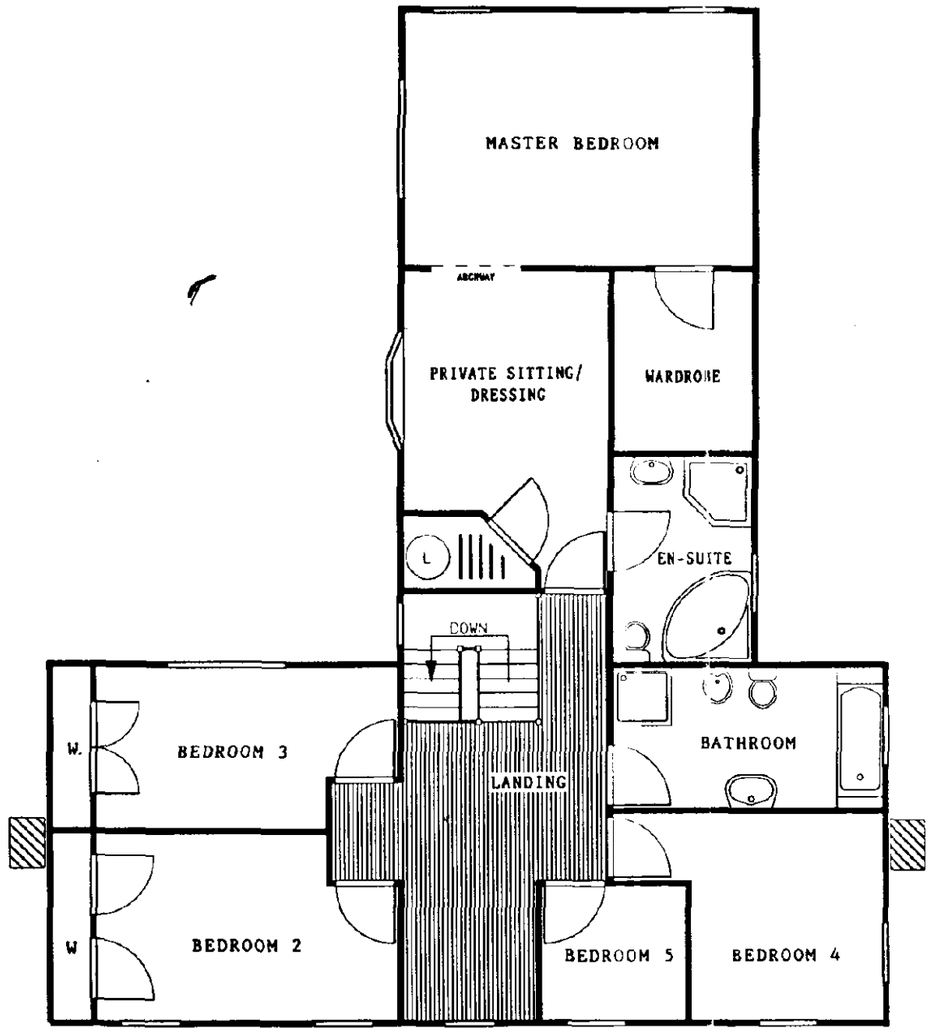


FIRST FLOOR

Revisions:

05 DECEMBER 1995 -SWC.
SLAB SENT WITH PLANNING PACK.

21 DECEMBER 1995 -SWC.
REVISION B.
FAMILY ROOM ENLARGED, JOINERY AMENDED HERE ALSO.

...D DC
HO... ...NNING
2... ...1995
Ref: 1200/95

Checked by:	Date checked:
***	***

Title:
MILCHESTER SH
****

Handing:
LOUNGE LEFT

Client Name:
REDMAY DEVELOPMENTS
(COUSINS) LINCS.

Drawn By:	Date:
SWC	05-DEC-95

Scale:	Size:
1:100	A3


Job No:	Type:	Rev:
95-293	P	B

Drawing No: 1


This document is the copyright of Potton Ltd, and is made available on the express condition that it shall not be used in connection with the erection of any building or the production of any components for such a building unless the building to be erected or the components are supplied by Potton Ltd.

© Potton Ltd.
(Formerly Potton Timber Engineering Co.Ltd)


POTTON LTD
The Old Foundry, Willow Road
Potton Beds SG19 2PP
Tel No(01767)260348
Fax No(01767)261800
Telex No 826303 Potton G

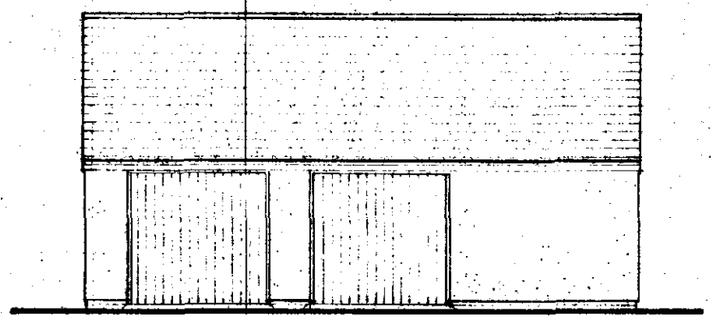


Front

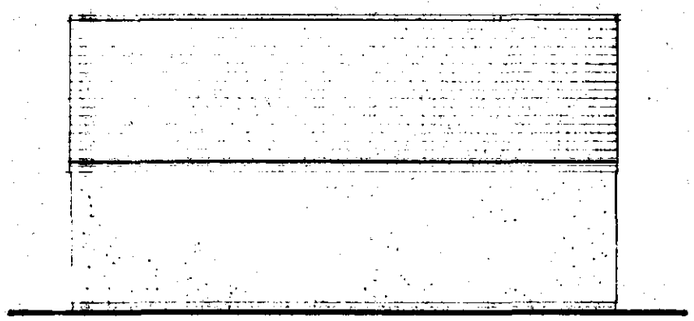


Rear

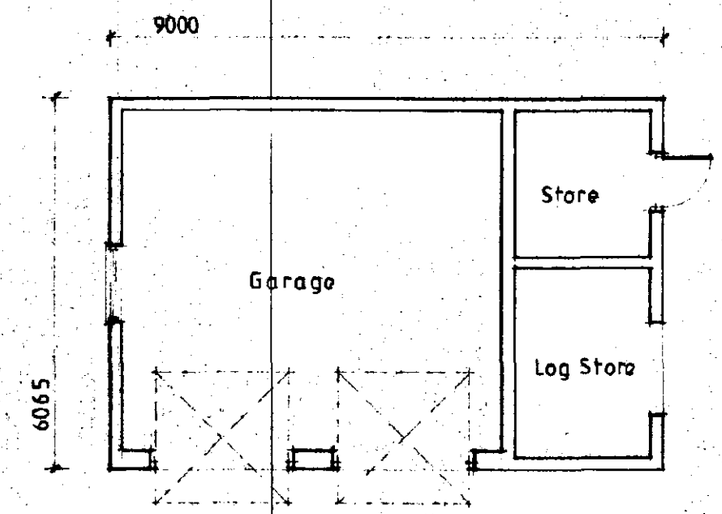

Plan.

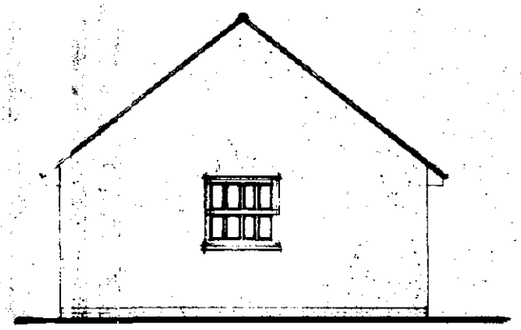

Side

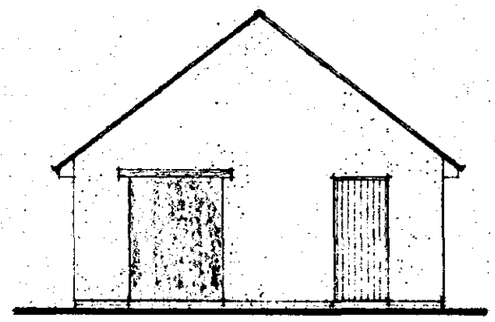

Side

COOPER ARCHITECTURAL DESIGN

BRONAVON, HOCKEESGATE
FLEET, SPALDING, LINCS. PE12 8LY
TEL. 0406 [illegible]

client
REDMAY DEVELOPMENTS


project
PROPOSED HOUSE & GARAGE
BROADGATE ROAD,
SUTTON ST EDMUNDS,
SPALDING,
LINC'S.

drawing
Garage.

scale	drawing no.
date: DEC. '95.	drawn

SOUTH [illegible]
HOUSING & [illegible]
13 DEC 1995
Ref: 1200/95

DETERMINED PLAN

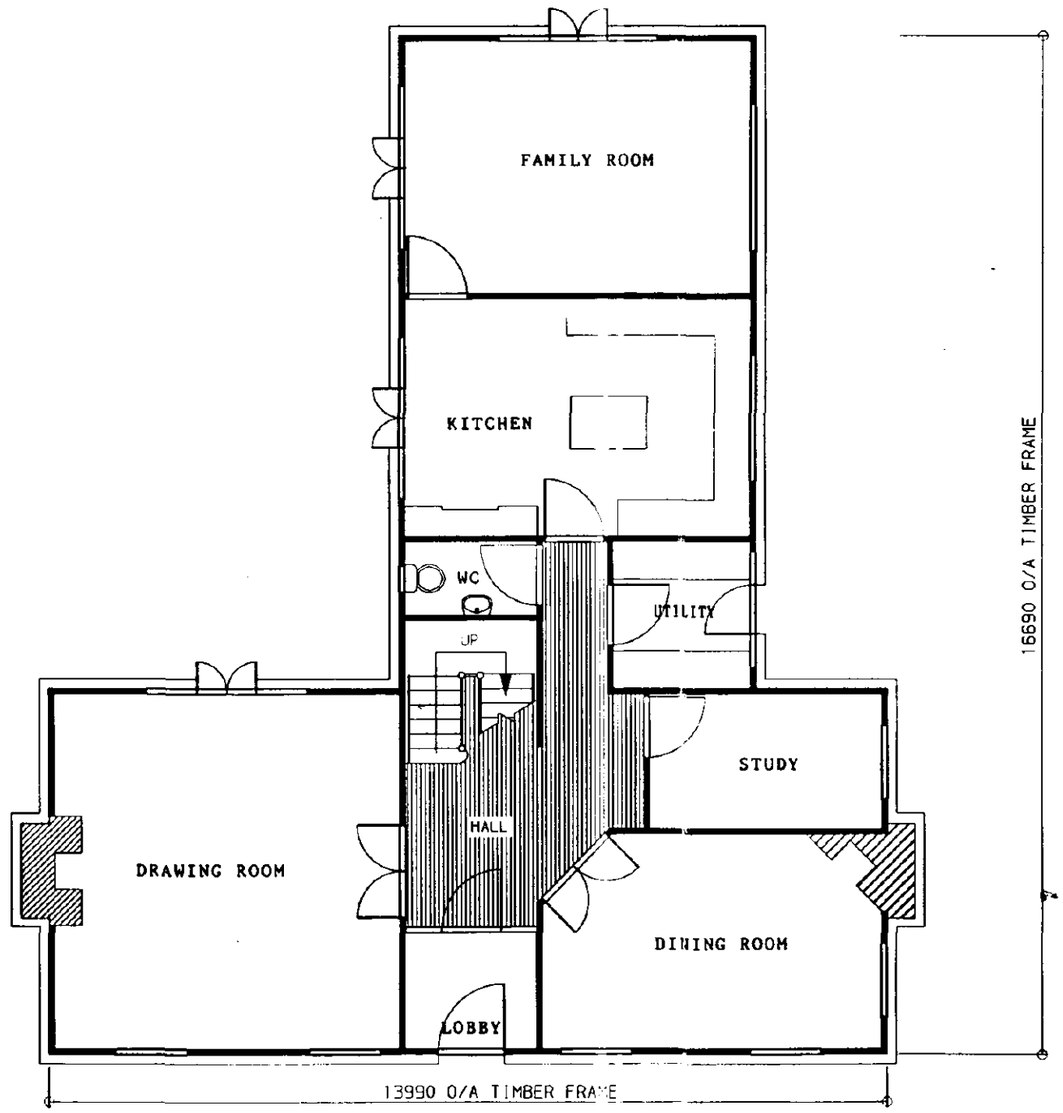

GROUND FLOOR

Revisions:

05 DECEMBER 1995 -SWC.
SLAB SENT WITH PLANNING PACK.

21 DECEMBER 1995 -SWC.
REVISION B.
FAMILY ROOM ENLARGED, JOINERY AMENDED HERE ALSO.

SO... ...DO
HOU... ...NG
28 DEC 1995
Ref: 1200/95

Checked by:	Date checked:
***	***

Title:
MILCHESTER SH
****

Handing:
LOUNGE LEFT

Client Name:
REDMAY DEVELOPMENTS (COUSINS) LINCS.

Drawn By:	Date:
SWC	05-DEC-95

Scale:	Size:
1:100	A3

Job No:	Type:	Rev:
95-293	P	B

Drawing No: 1

APPROVED SLA...
Ref:

This document is the copyright of Potton Ltd, and is made available on the express condition that it shall not be used in connection with the erection of any building or the production of any components for such a building unless the building to be erected or the components are supplied by Potton Ltd.

© Potton Ltd.
(Formerly Potton Timber Engineering Co.Ltd)

POTTON LTD
The Old Foundry, Willow Road
Potton Beds SG19 2PP
Tel No(01767)260348
Fax No(01767)261800
Telex No 826303 Potton G



SIDE



SIDE

AMENDED PLAN
Ref.

DETERMINED PLAN

Revisions:

21 DECEMBER 1995 -SWC.
REVISION B.
FAMILY ROOM ENLARGED, JOINERY ALTERED.

7 DEC
Ref: 1200/95

Checked by:	Date checked:
***	**********

Title:
MILCHESTER SH
***

Handing:
LOUNGE LEFT

Client Name:
REDMAY DEVELOPMENTS (COUSINS) LINCS.

Drawn By:	Date:
SWC	05-DEC-95

Scale:	Size:
1:100	A3

Job No:	Type:	Rev:
95-293	E2	B

Drawing No: 4

This document is the copyright of Potton Ltd, and is made available on the express condition that it shall not be used in connection with the erection of any building or the production of any components for such a building unless the building to be erected or the components are supplied by Potton Ltd.

© Potton Ltd.
(Formerly Potton Timber Engineering Co.Ltd)

POTTON LTD
The Old Foundry, Willow Road
Potton Beds SG19 2PP
Tel No(0767) 260348
Fax No(0767) 261800
Telex No 826303 Potton G



FRONT



REAR

Revisions:

21 DECEMBER 1995 -SWC.
REVISION B.
FAMILY ROOM ENLARGED, JOINERY AMENDED.

29 DEC 1995
Ref: 1200/95

Checked by:	Date checked:
***	**********

Title:
MILCHESTER SH
***

Ref.

Handing:
LOUNGE LEFT

Client Name:
REDMAY DEVELOPMENTS (COUSINS) LINCS.

Drawn By:	Date:
SWC	05-DEC-95

Scale:	Size:
1:100	A3


Job No:	Type:	Rev:
95-293	E1	B


Drawing No: 3

This document is the copyright of Potton Ltd, and is made available on the express condition that it shall not be used in connection with the erection of any building or the production of any components for such a building unless the building to be erected or the components are supplied by Potton Ltd.

© Potton Ltd.
(Formerly Potton Timber Engineering Co.Ltd)

POTTON LTD
The Old Foundry, Willow Road
Potton Beds SG19 2PP
Tel No (0767) 260348
Fax No (0767) 261800
Telex No 826303 Potton G

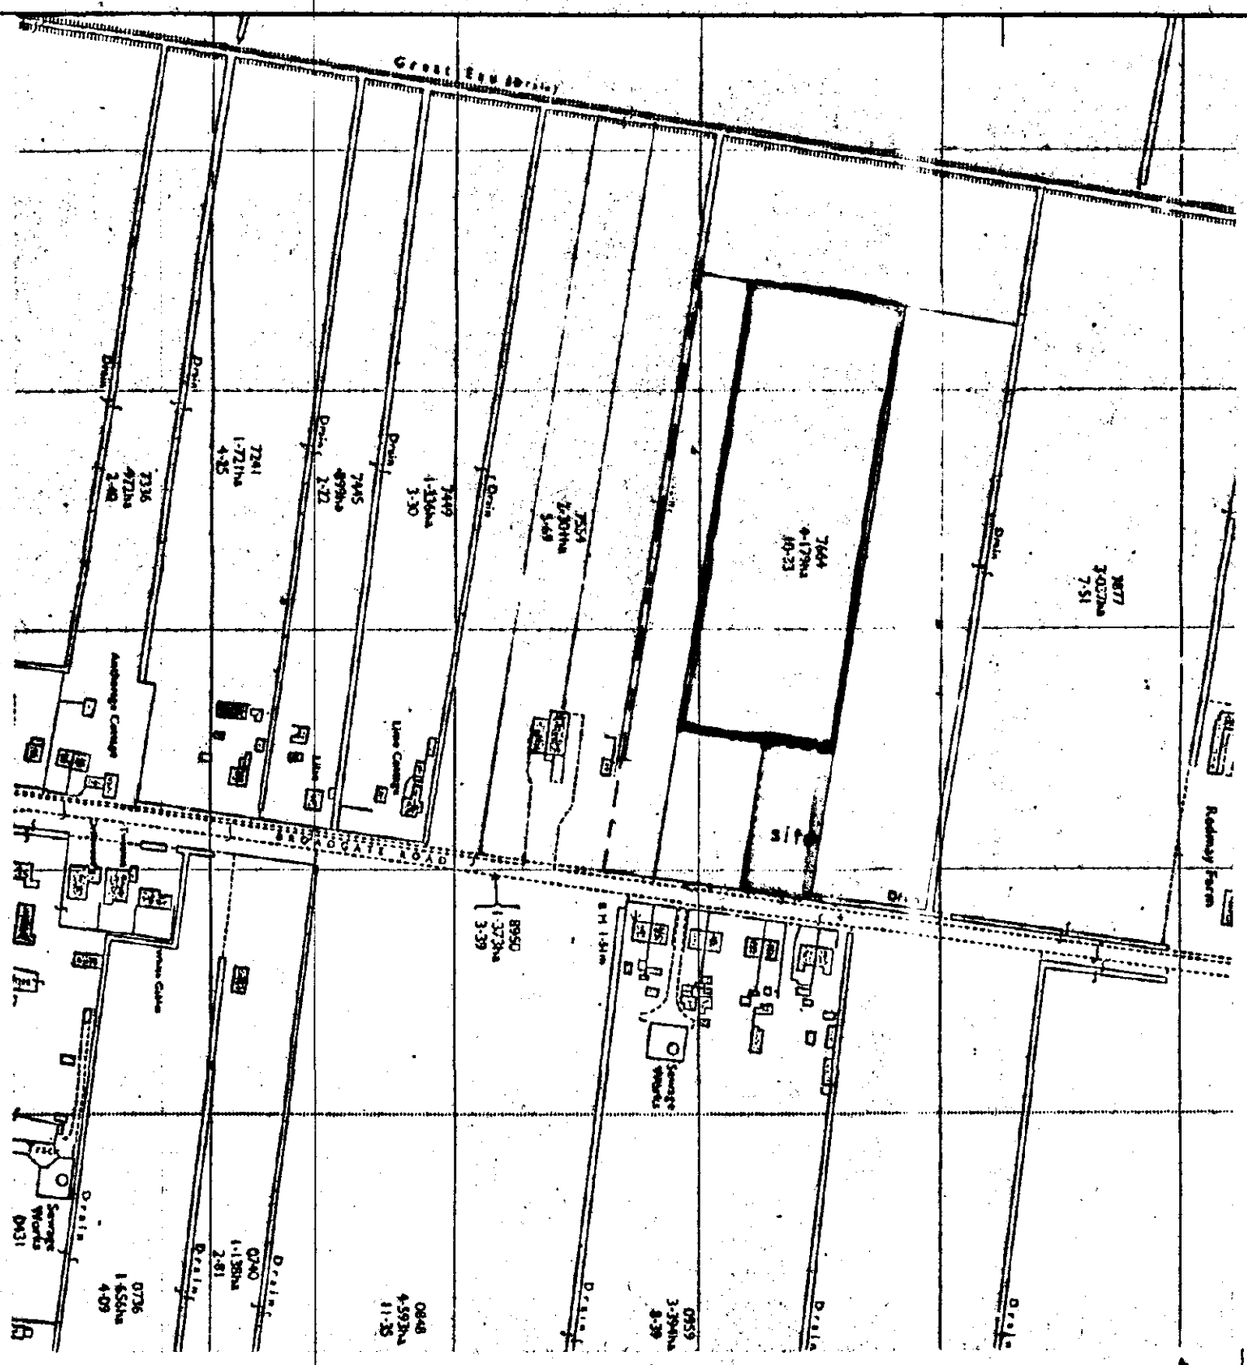

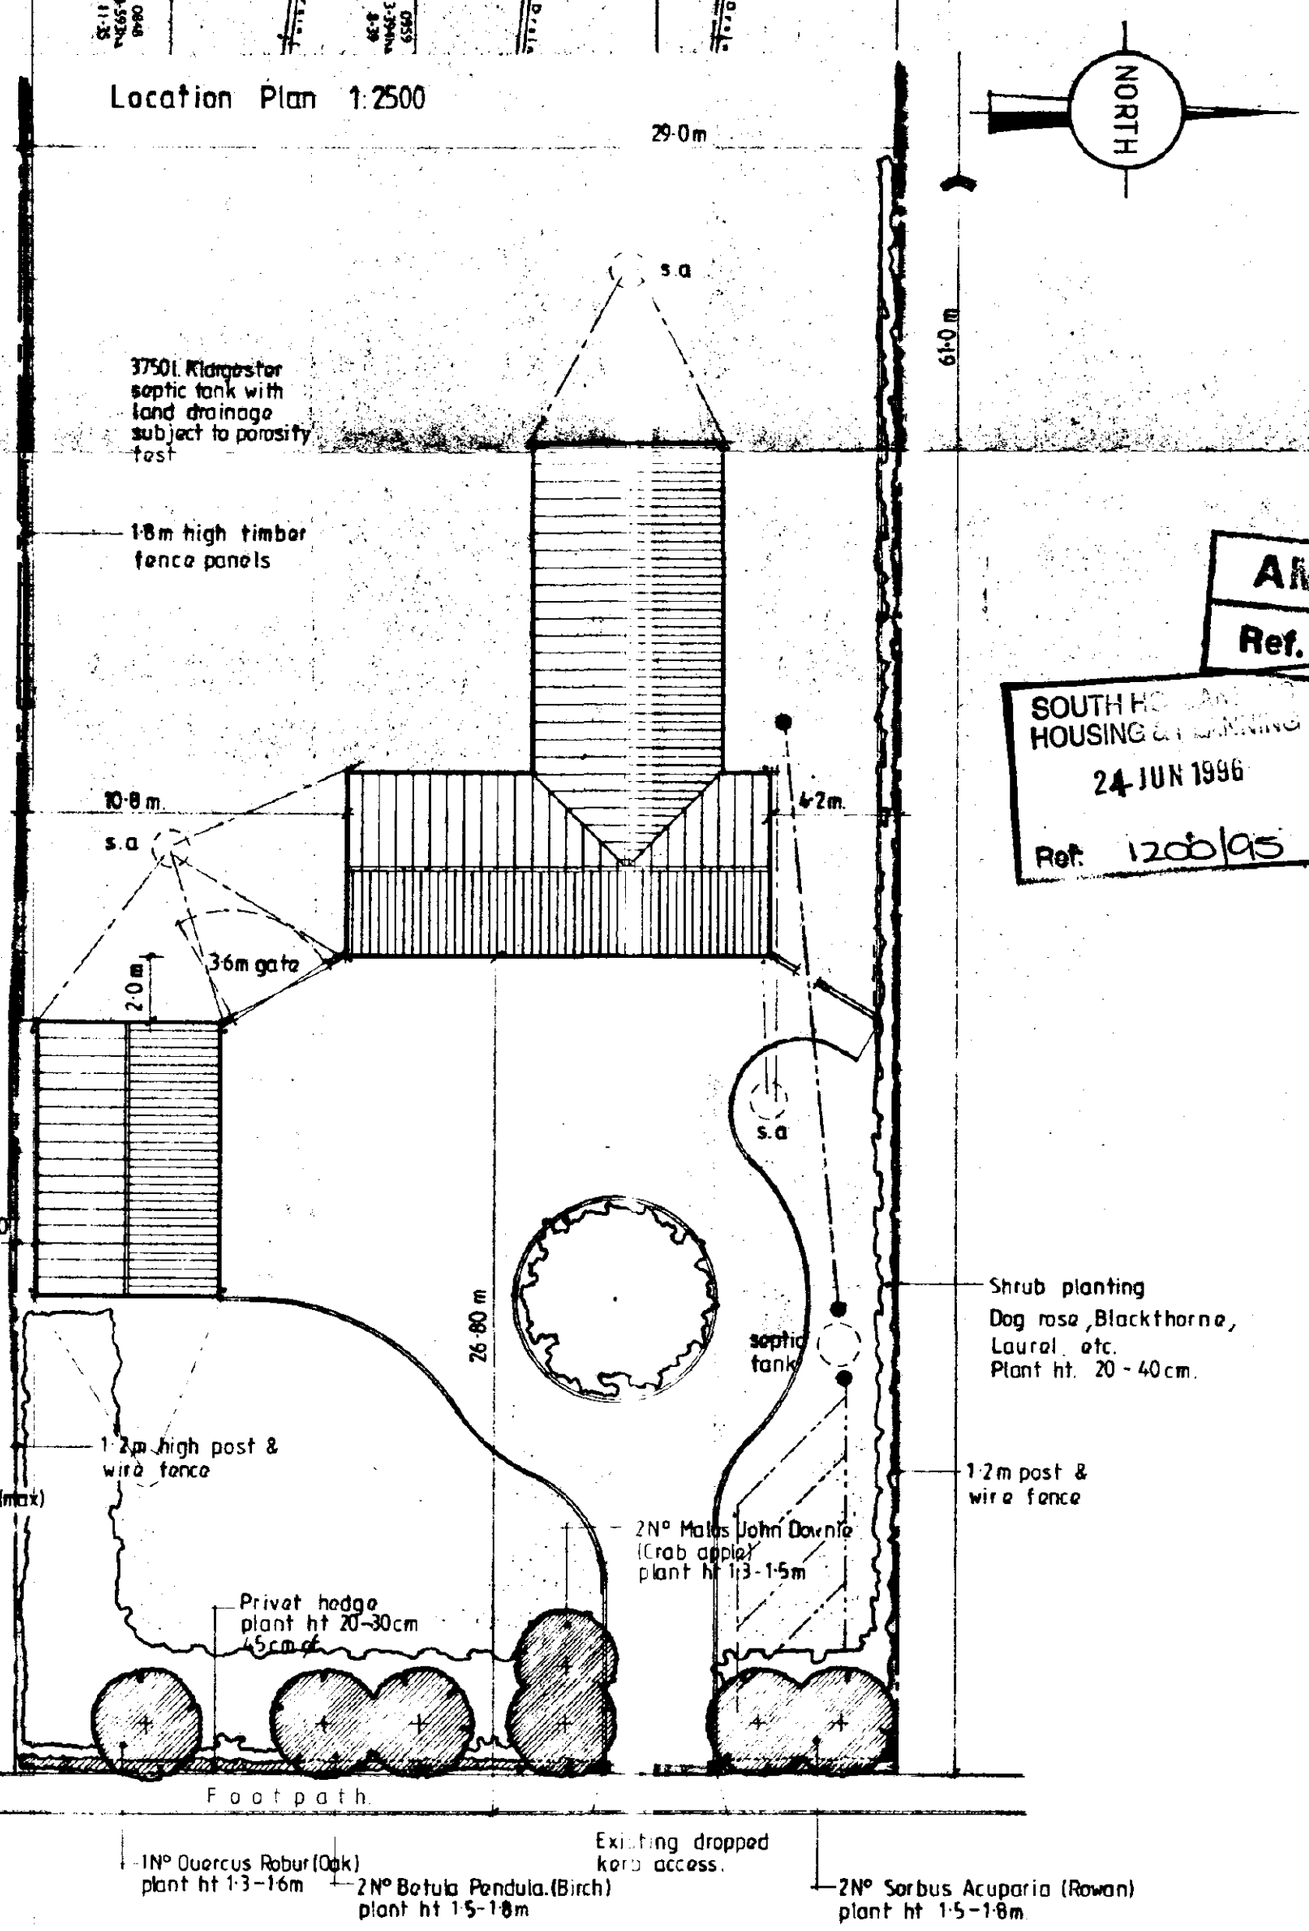

Notes & Schedules

NORTH

AMENDED PLAN
Ref. A2

SOUTH HOLLAND HOUSING & PLANNING
24 JUN 1996
Ref: 1206/95

CONTRACTOR TO CHECK ALL DIMENSIONS ON SITE BEFORE WORK COMMENCES
COPYRIGHT RESERVED

revision	date	init.	revision details


COOPER ARCHITECTURAL DESIGN
BRONAVON HOCKLESGATE
FLEET SPALDING LINCS PE12 8LF
TEL: 0406 423762


client
REDMAY DEVELOPMENTS

project
PROPOSED HOUSE & GARAGE
BROADGATE ROAD,
SUTTON ST EDMUNDS,
SPALDING,
LINC'S.

drawing
BLOCK & LOCATION PLAN

scale	drawing no.
date	drawn
DEC. '95.	

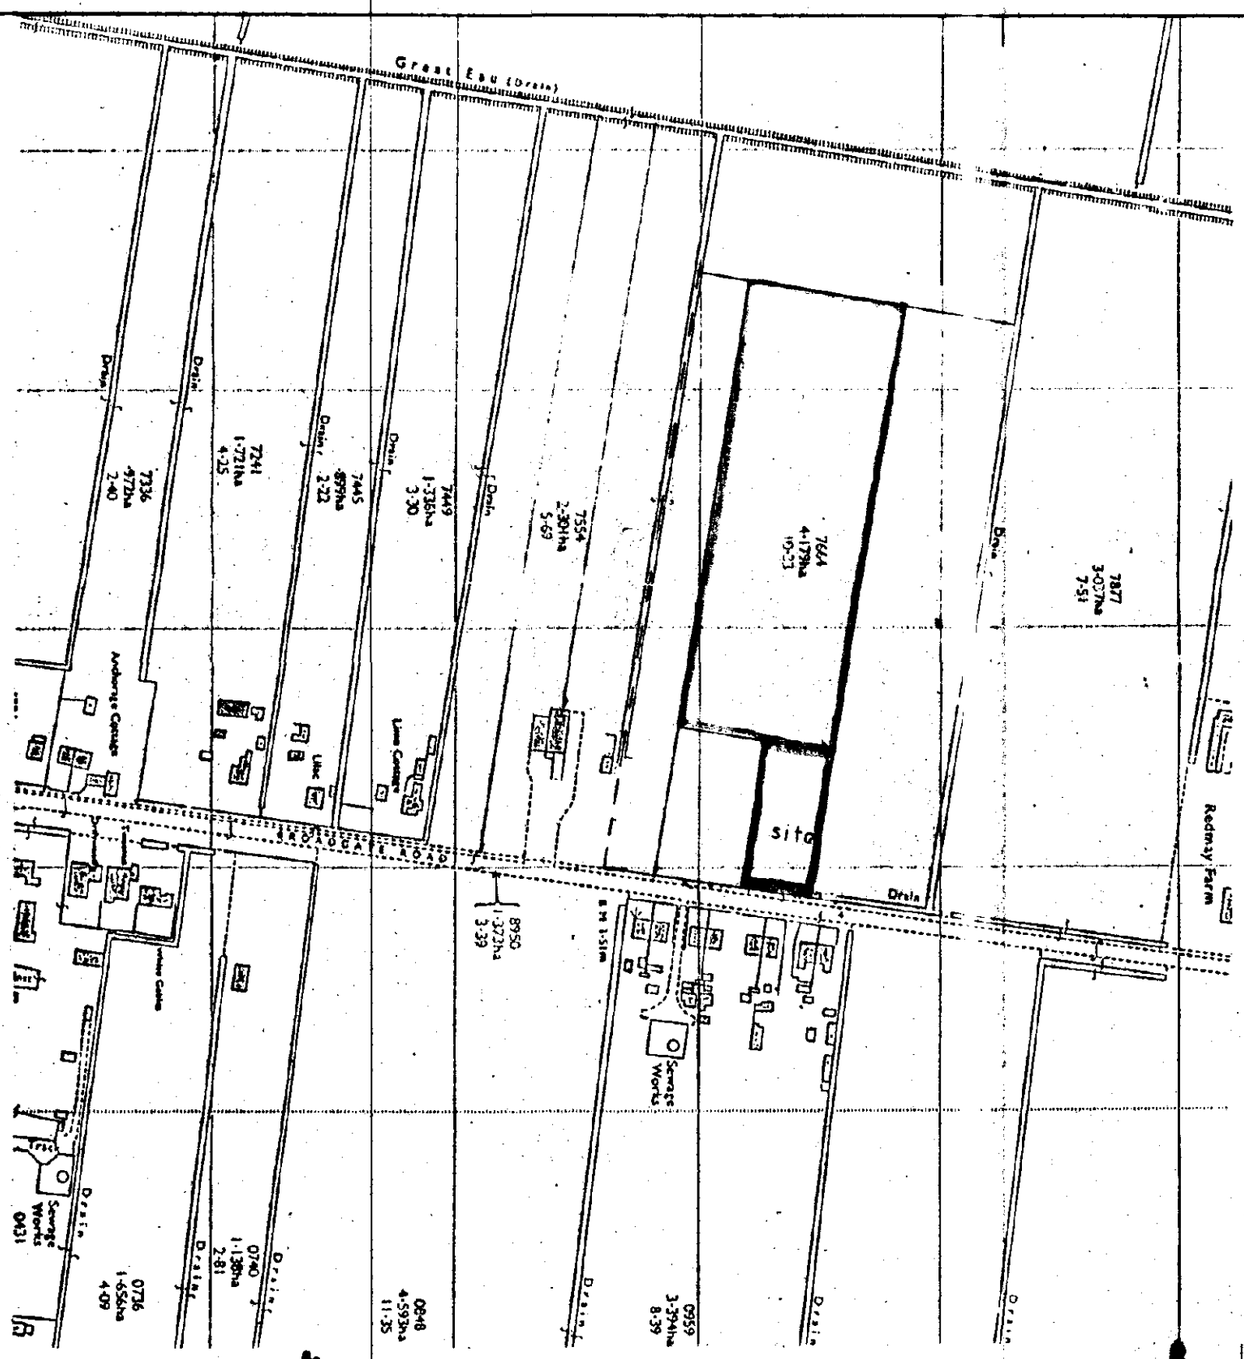

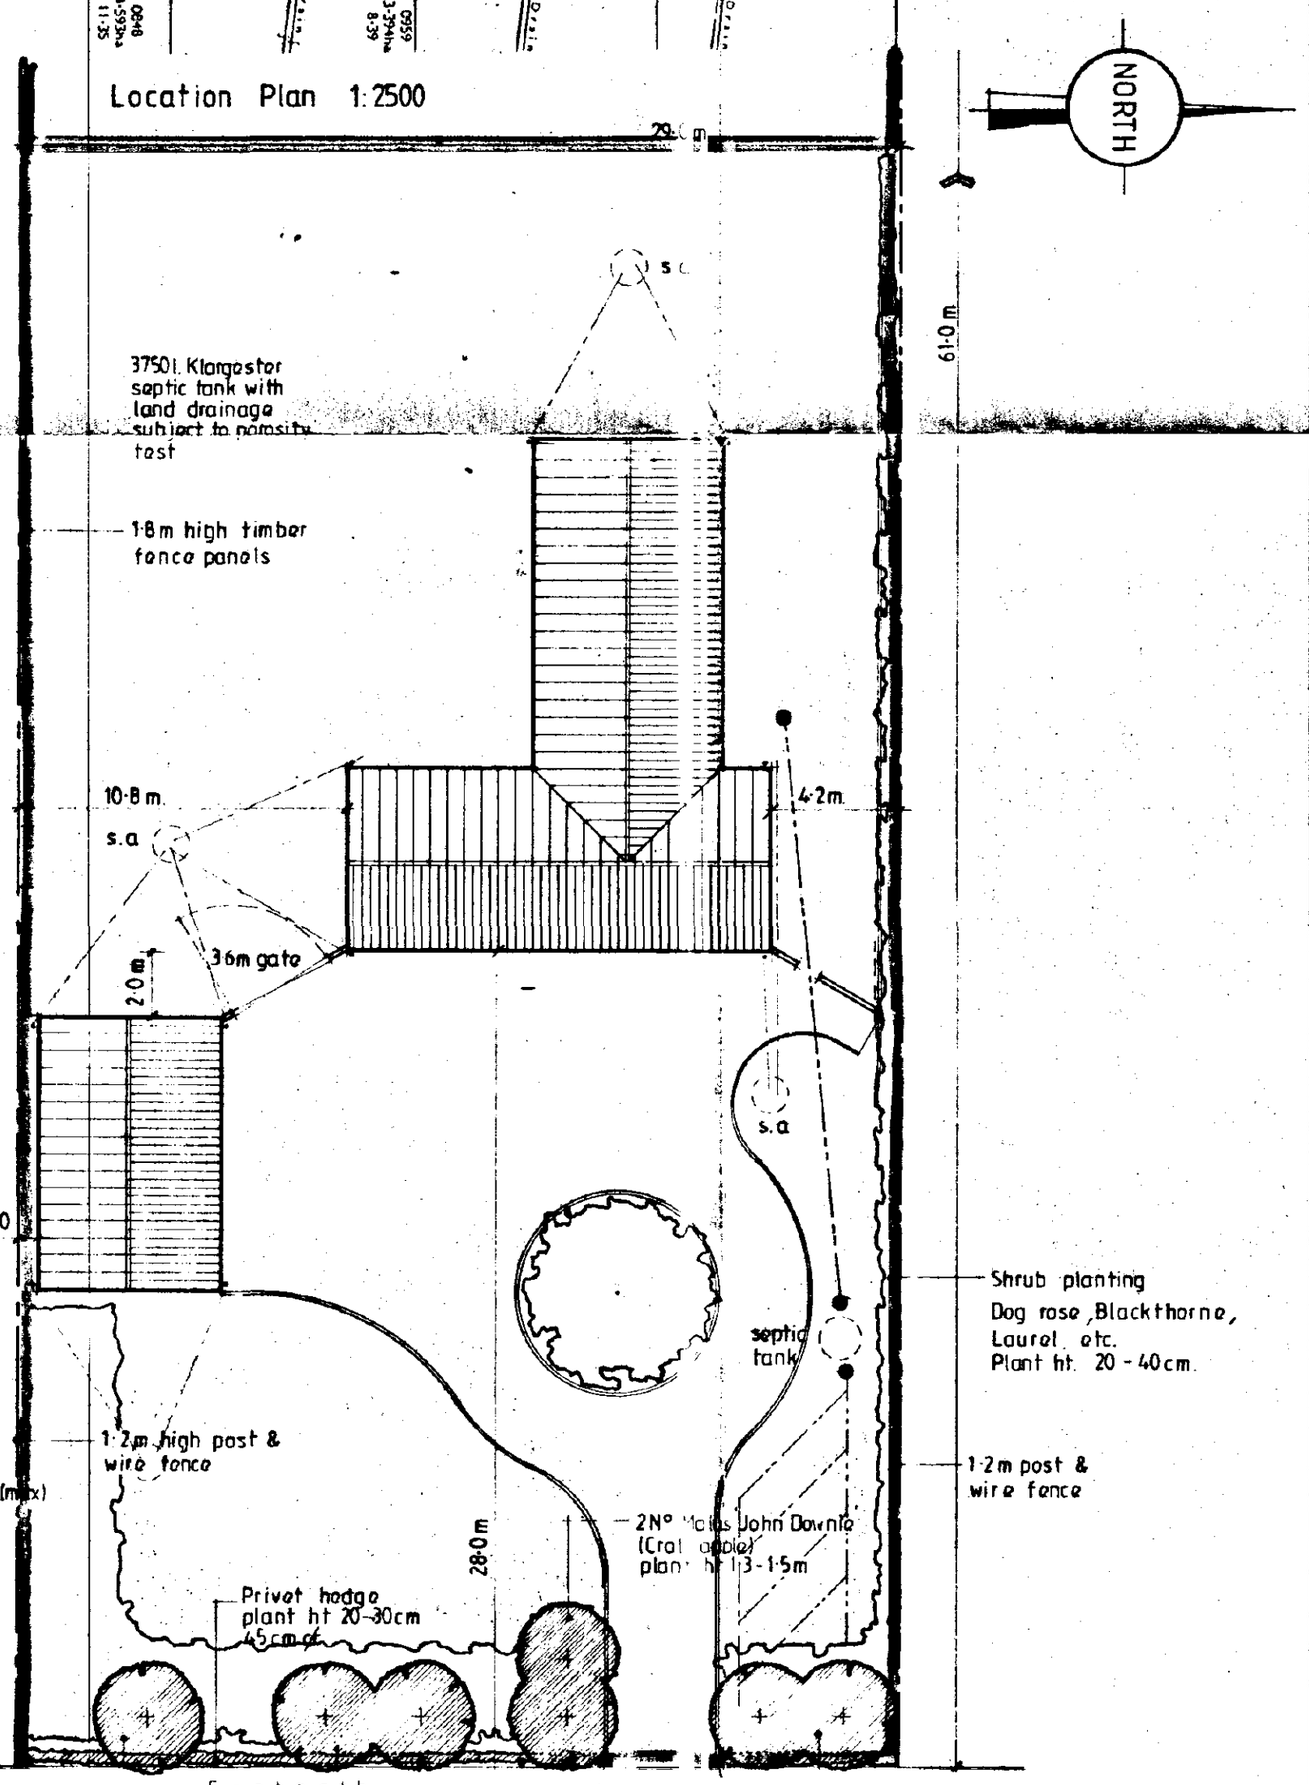

N.B. Privet hedge to be maintained at 900mm high (max) above footpath level

Block Plan 1:200

DETERMINED PLAN

Notes & Schedules

REC
13 DEC 1995
Ref: 1200/95

CONTRACTOR TO CHECK ALL DIMENSIONS ON SITE BEFORE WORK COMMENCES
COPYRIGHT RESERVED

revision	date	init.	revision details


COOPER ARCHITECTURAL DESIGN
BRONAVON HOCKLESGATE
FLEET SPALDING LINCS PE12 8LF
TEL: 0406 423762

client
REDMAY DEVELOPMENTS

project
PROPOSED HOUSE & GARAGE
BROADGATE ROAD,
SUTTON ST EDMUNDS,
SPALDING,
LINC'S.

drawing
BLOCK & LOCATION PLAN

scale	drawing no.
date	drawn
DEC. '95.	

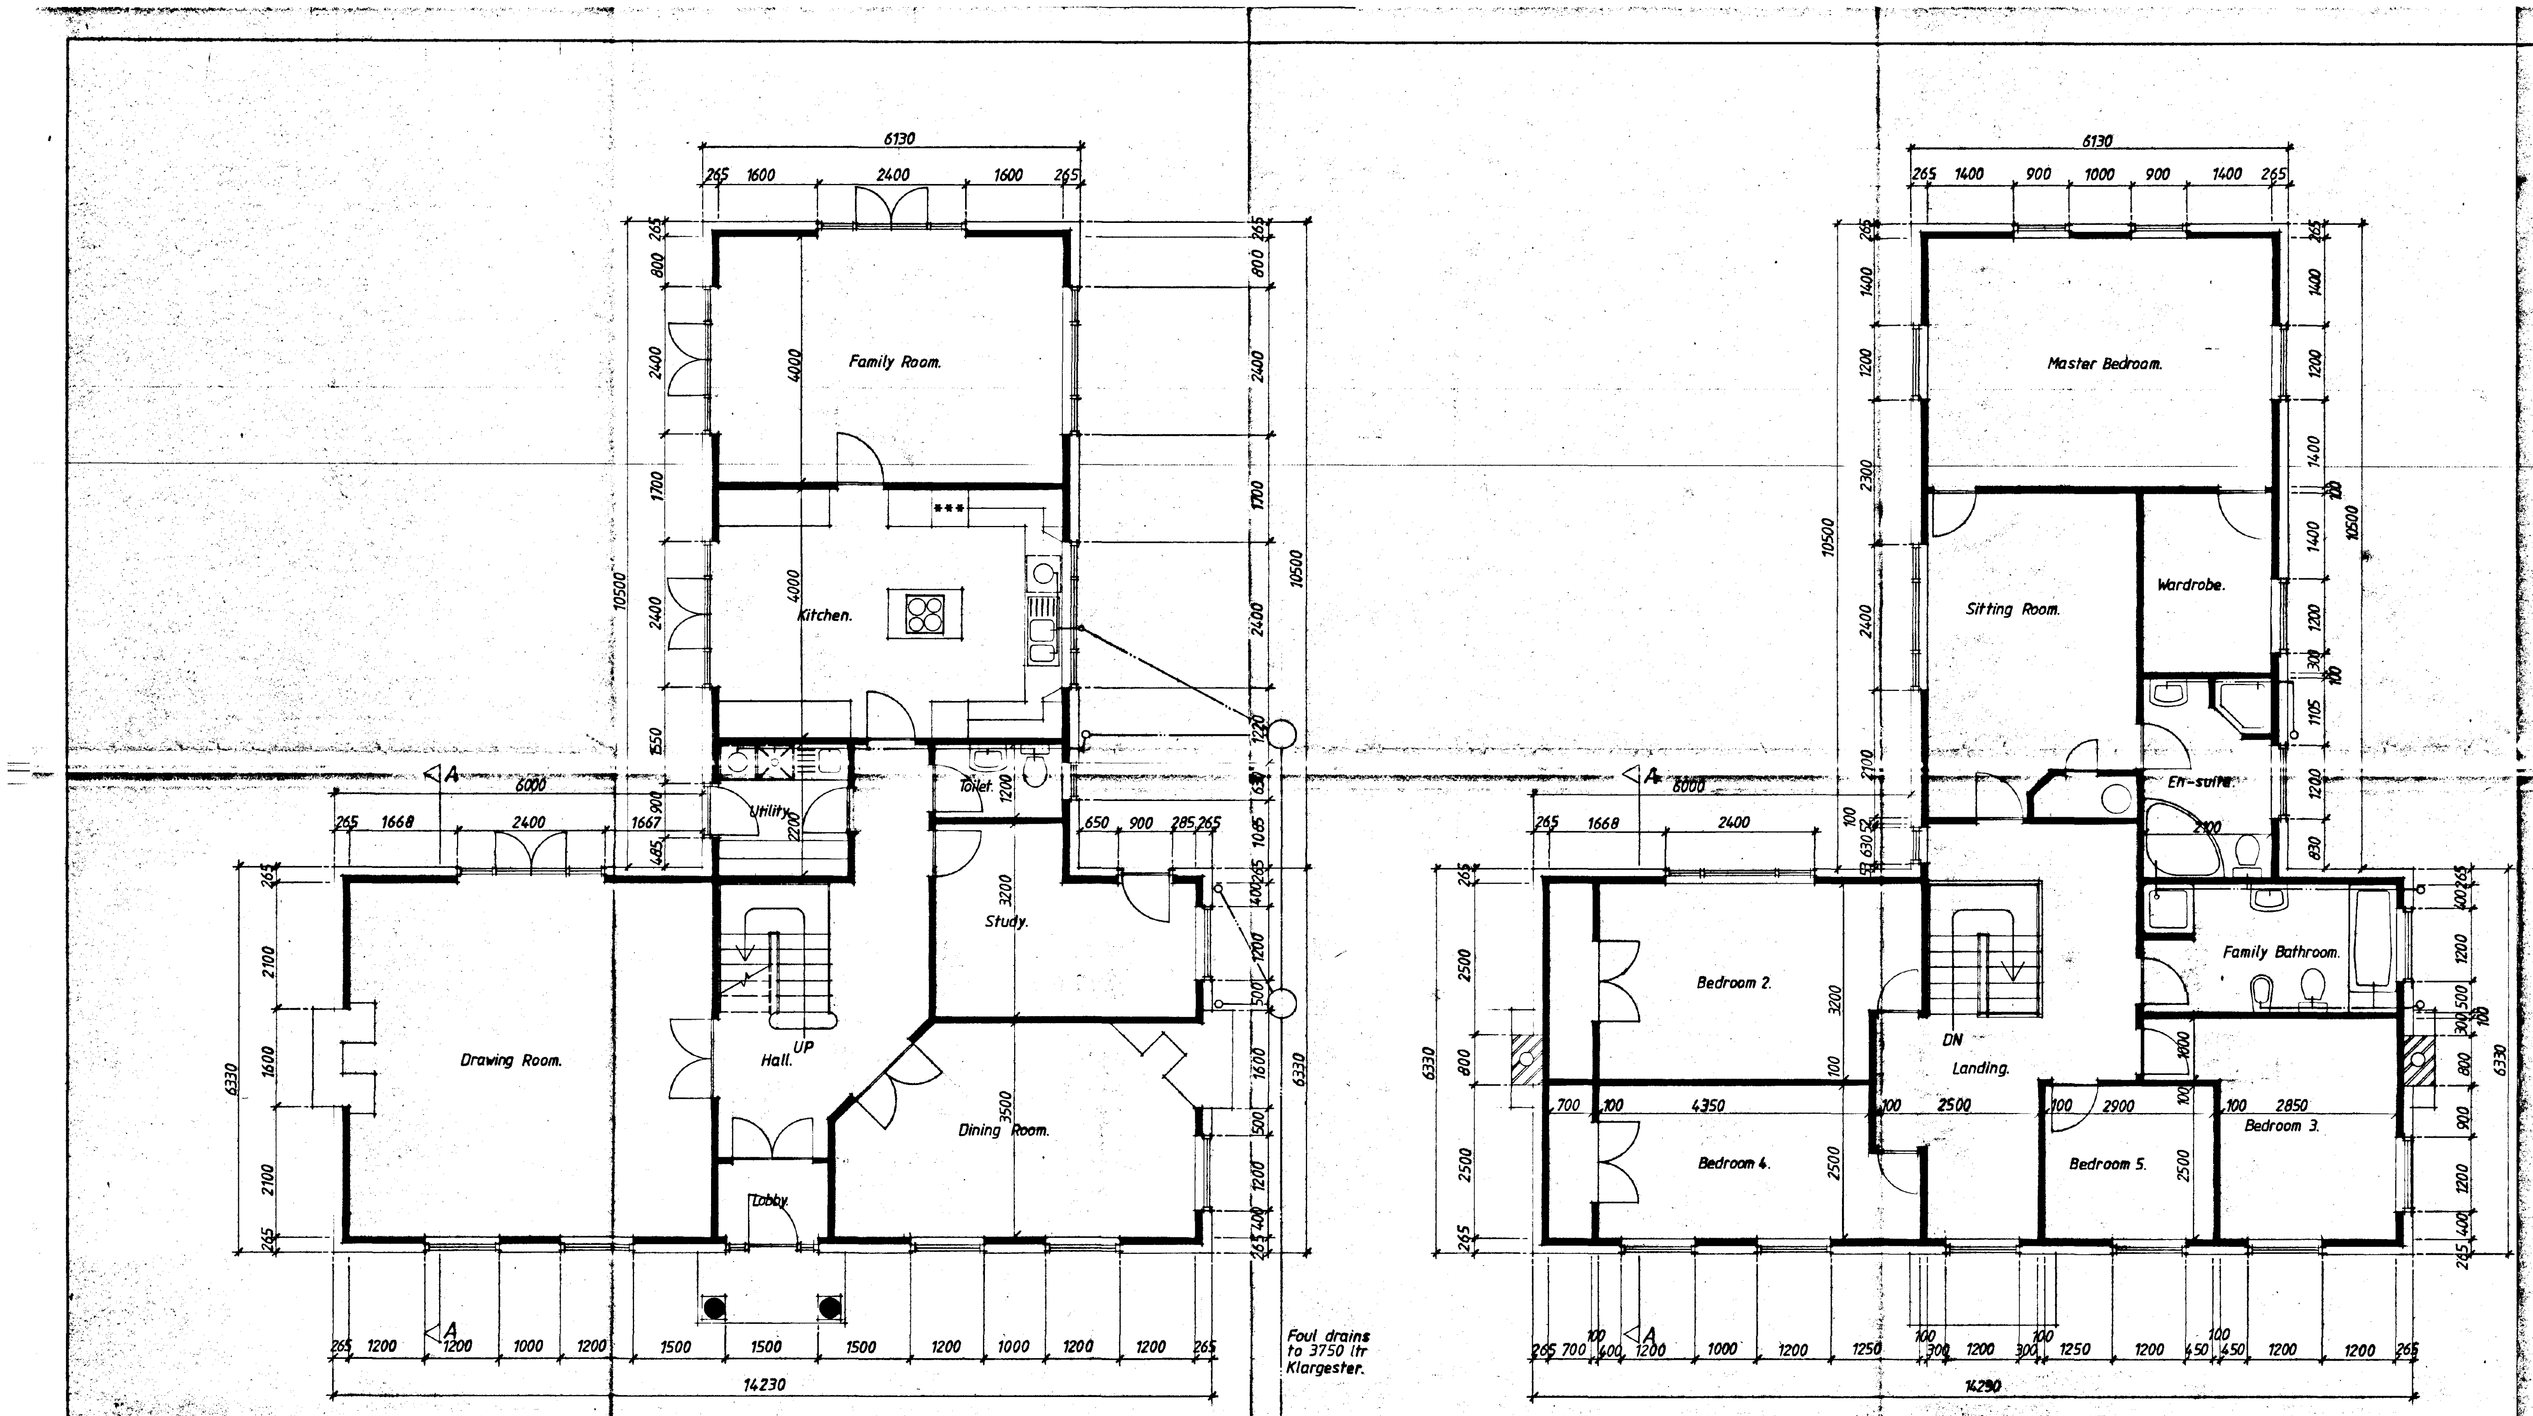

APPROVED PLAN
Ref. A/1

SOUTH HOLLAND DC
HOUSING & PLANNING
05 MAR 1996
Ref: 1200/A5

English Brothers Ltd.
Salts Road, Walton Highway, Wisbech, Cambs, PE14 7DU
Telephone: 01945 587500 Fax: 01945 582578


© English Brothers Ltd.
"No reproduction or publication of this drawing may be made and no article may be manufactured or assembled in accordance with this drawing without prior written consent. Rights reserved under the Copyright Act 1956 as amended by the Design Copyright Act 1968."

Proposed Development At Broadgate, Sutton St. Edmunds, Lincs. For Redmay Developments.


DRAWN D.J.Camp.	JOB No. B197.
DATE 25/1/96.	
REVISIONS	
Main Scale 1/50.	DRAWING No. 2 of 3.
Detail Scale	




Front.

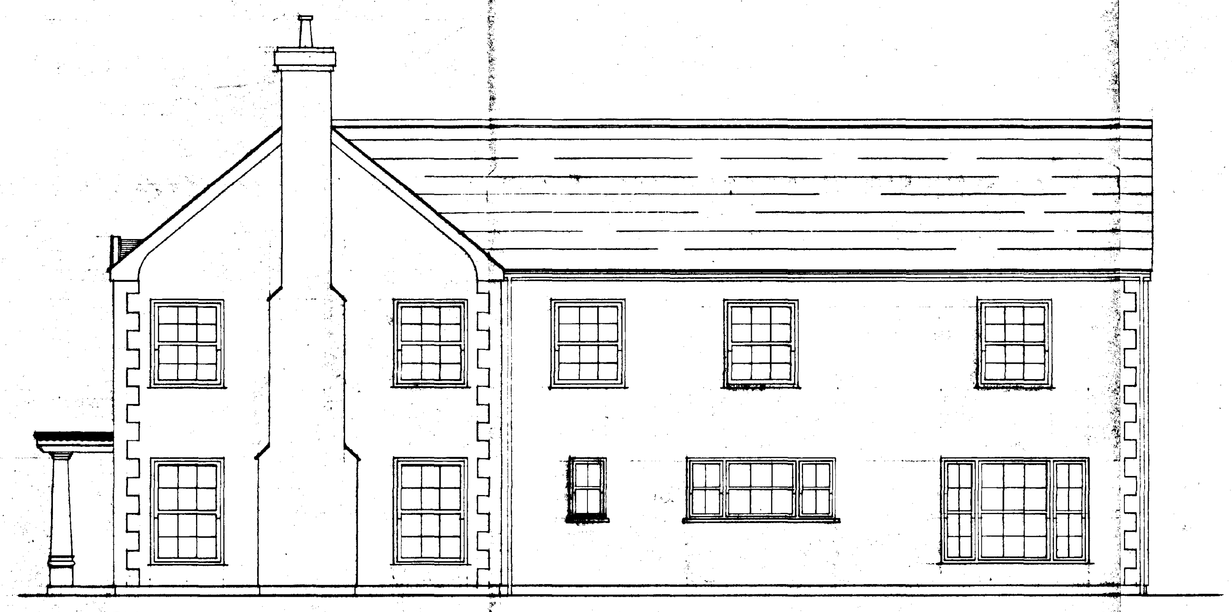

Side. 1.

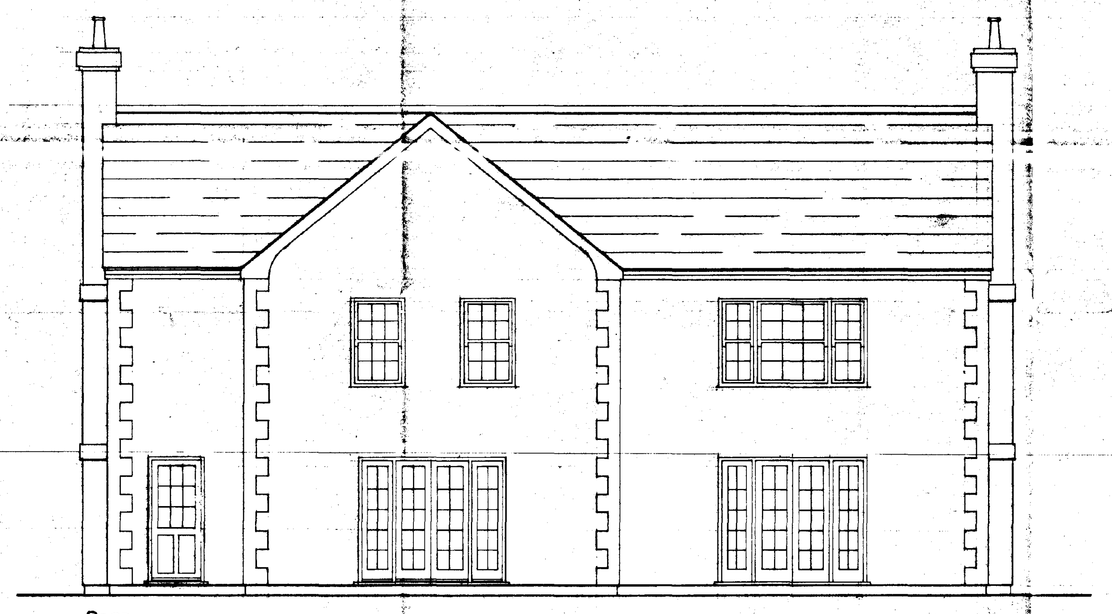

Rear.

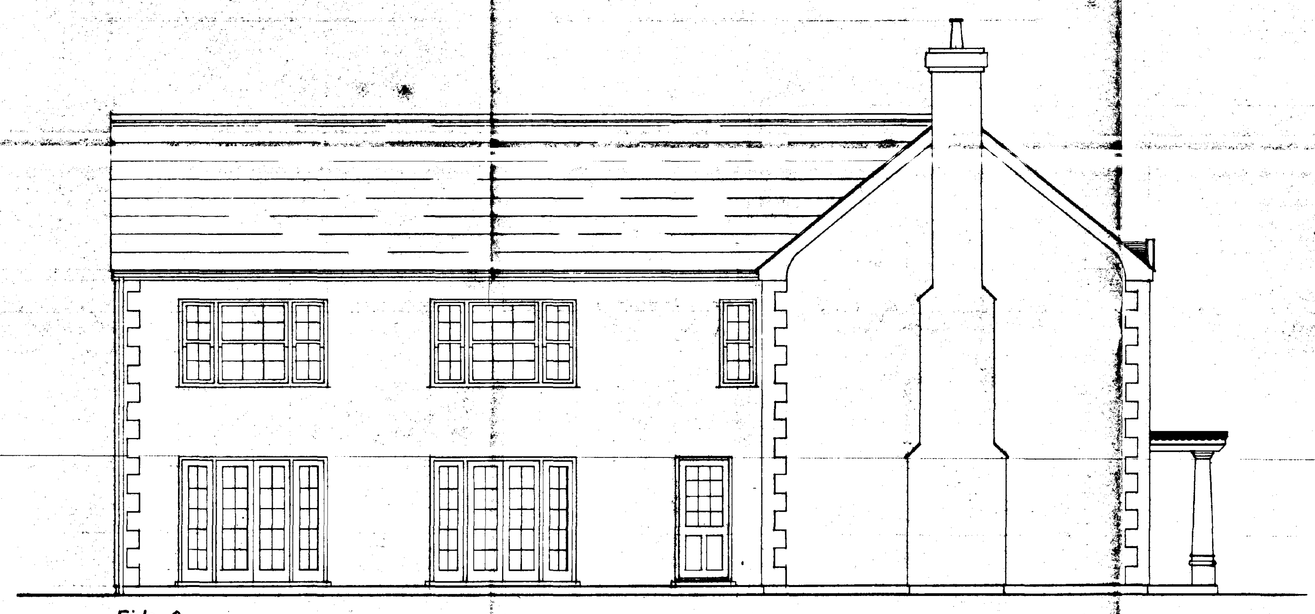

Side. 2.

AMENDED PLAN
Ref. A/1

SOUTH HOLLAND DC
HOUSE OF PLANNING
06 MAR 1996
Ref: 1200/95

English Brothers Ltd.
Salts Road, Walton Highway, Wisbech, Cambs, PE14 7DU
Telephone: 01945 587500 Fax: 01945 582576

© English Brothers Ltd.
"No reproduction or publication of this drawing may be made and no article may be manufactured or assembled in accordance with this drawing without prior written consent. Rights reserved under the Copyright Act 1956 as amended by the Design Copyright Act 1968."

Proposed Development At Broardgate, Sutton St. Edmunds, Lincs. For Redmay Developments.

DRAWN D.J.C.	JOB No. B197.
DATE 30/1/96.	
REVISIONS	
Main Scale 1/50.	DRAWING No. 1 of 3.
Detail Scale	