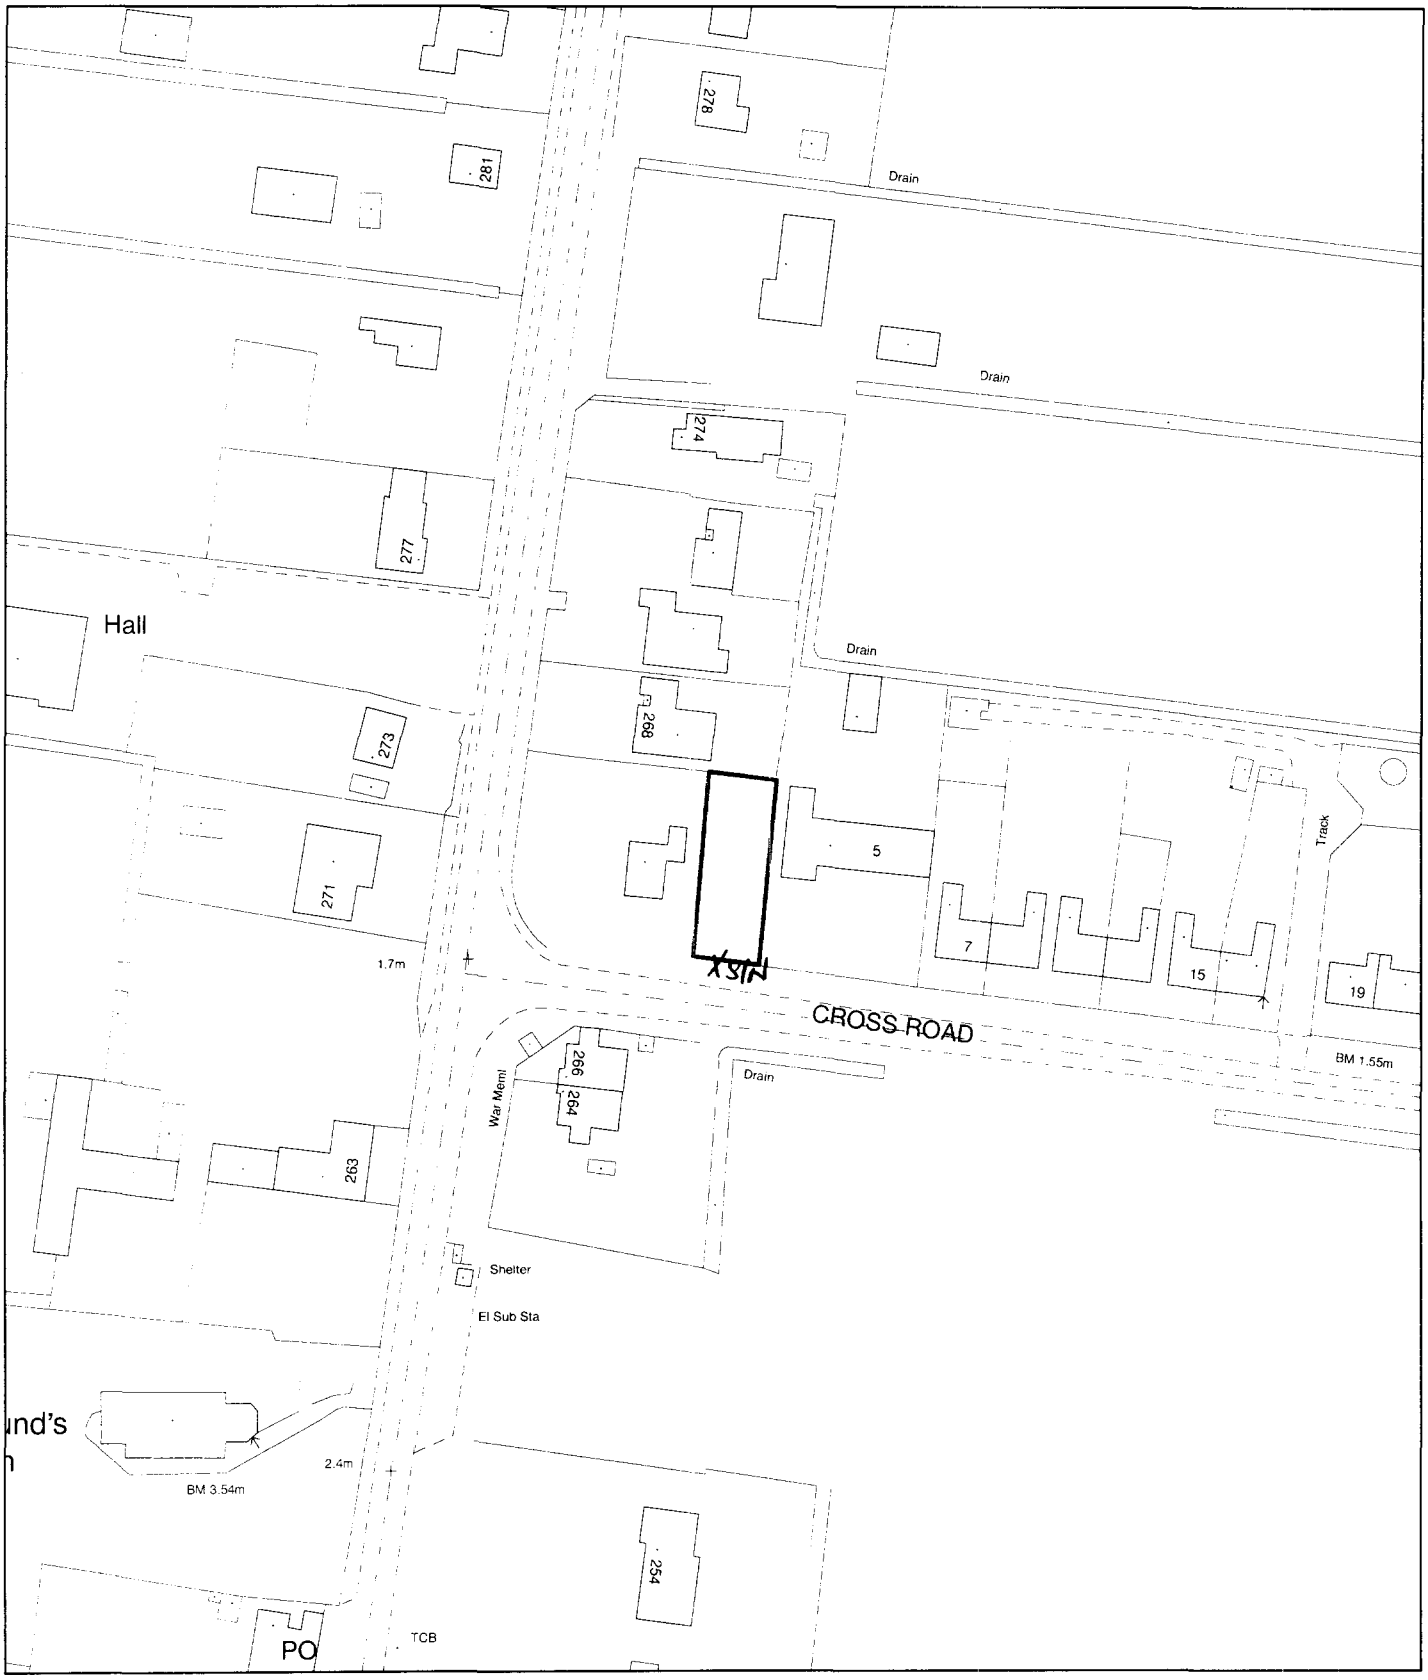


Planning Application Location Plan
Ward Member Notification


H19/1208/01

Scale: 1:1250

Housing and Planning Services Department

Council Offices, Priory Road, Spalding, Lincolnshire

PLEASE DO NOT COPY THIS PLAN
This map is reproduced from Ordnance Survey material with permission of Ordnance Survey on behalf of Her Majesty's Stationery Office (c) Crown copyright. Unauthorised reproduction infringes Crown copyright and may lead to prosecution or civil

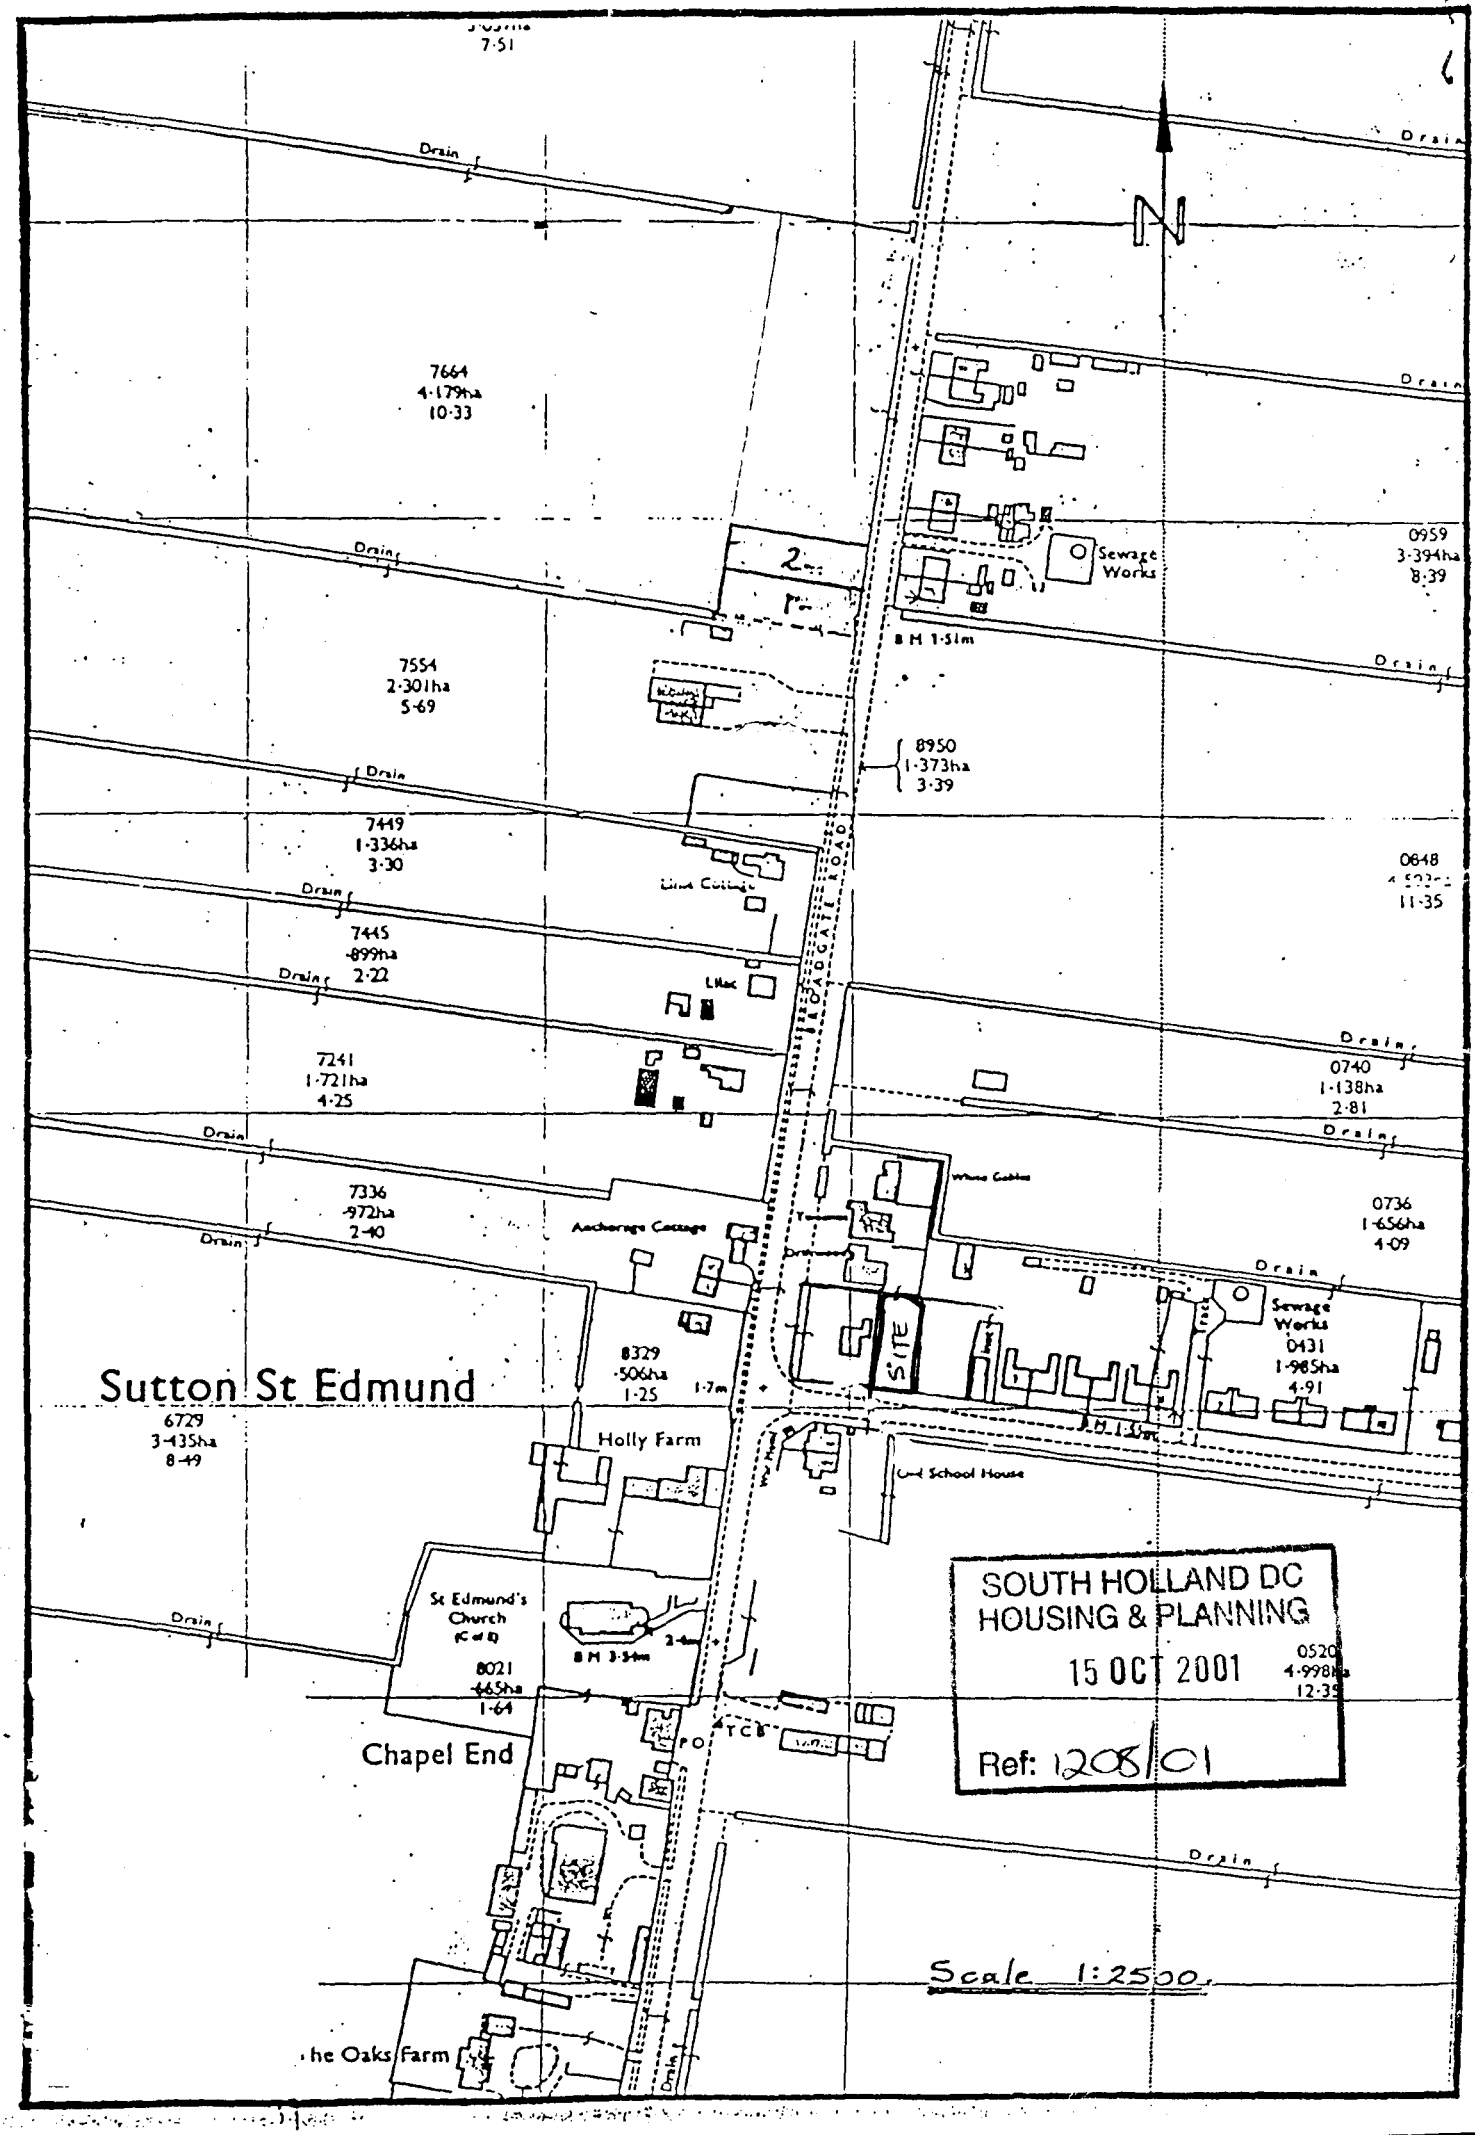
Drain
7664
4·179ha
10·33
7554
2·301ha
5·69
7449
1·336ha
3·30
7445
·899ha
2·22
7241
1·721ha
4·25
7336
·972ha
2·40
6729
3·435ha
8·49
8329
·506ha
1·25
8021
·465ha
1·64
0959
3·394ha
8·39
8950
1·373ha
3·39
0740
1·138ha
2·81
0736
1·656ha
4·09
0431
1·985ha
4·91
0520
4·998ha
12·39
Sewage Works
Lime Cottage
Anchorage Cottage
Holly Farm
Old School House
St Edmund's Church
(C of E)
Chapel End
The Oaks Farm
PO
TCB
SITE
B M 1·51m
B M 3·34m
Sutton St Edmund
SOUTH HOLLAND DC
HOUSING & PLANNING
15 OCT 2001
Ref: 1208/01
Scale 1:2500