


Rev.	Date	Details

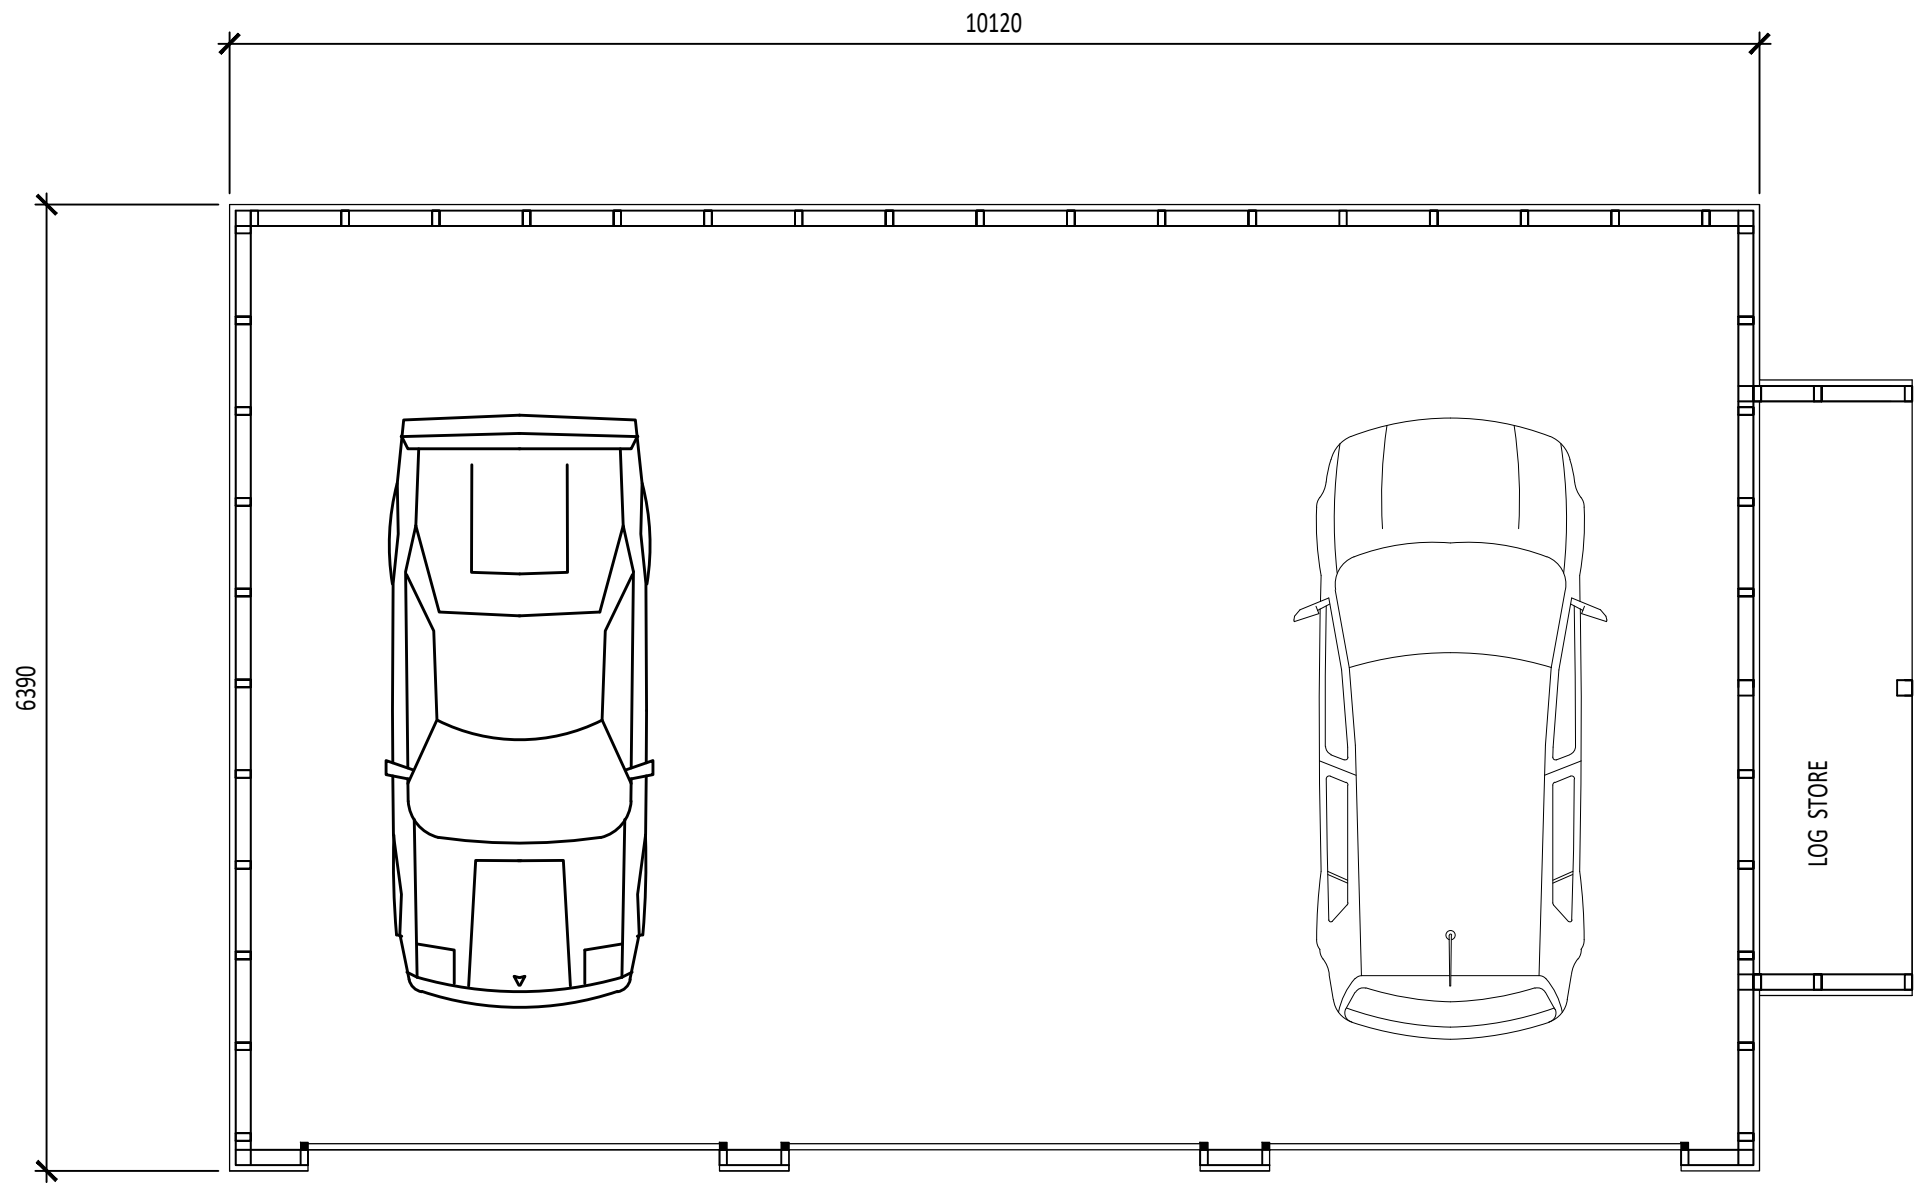

Client: MR. & MRS. S. WARD	Proposal: DETACHED GARAGE BLOCK AT EASTWARD LODGE, LUTTON GATE ROAD, GEDNEY HILL	Scale @ A3 1 : 50	Title PROPOSED GROUND FLOOR
		Dwg No. 25. 3678.01	
JANICE KENDRICK DESIGN SERVICES e-mail- jkds@talk21.com tel : 07711 007209			