



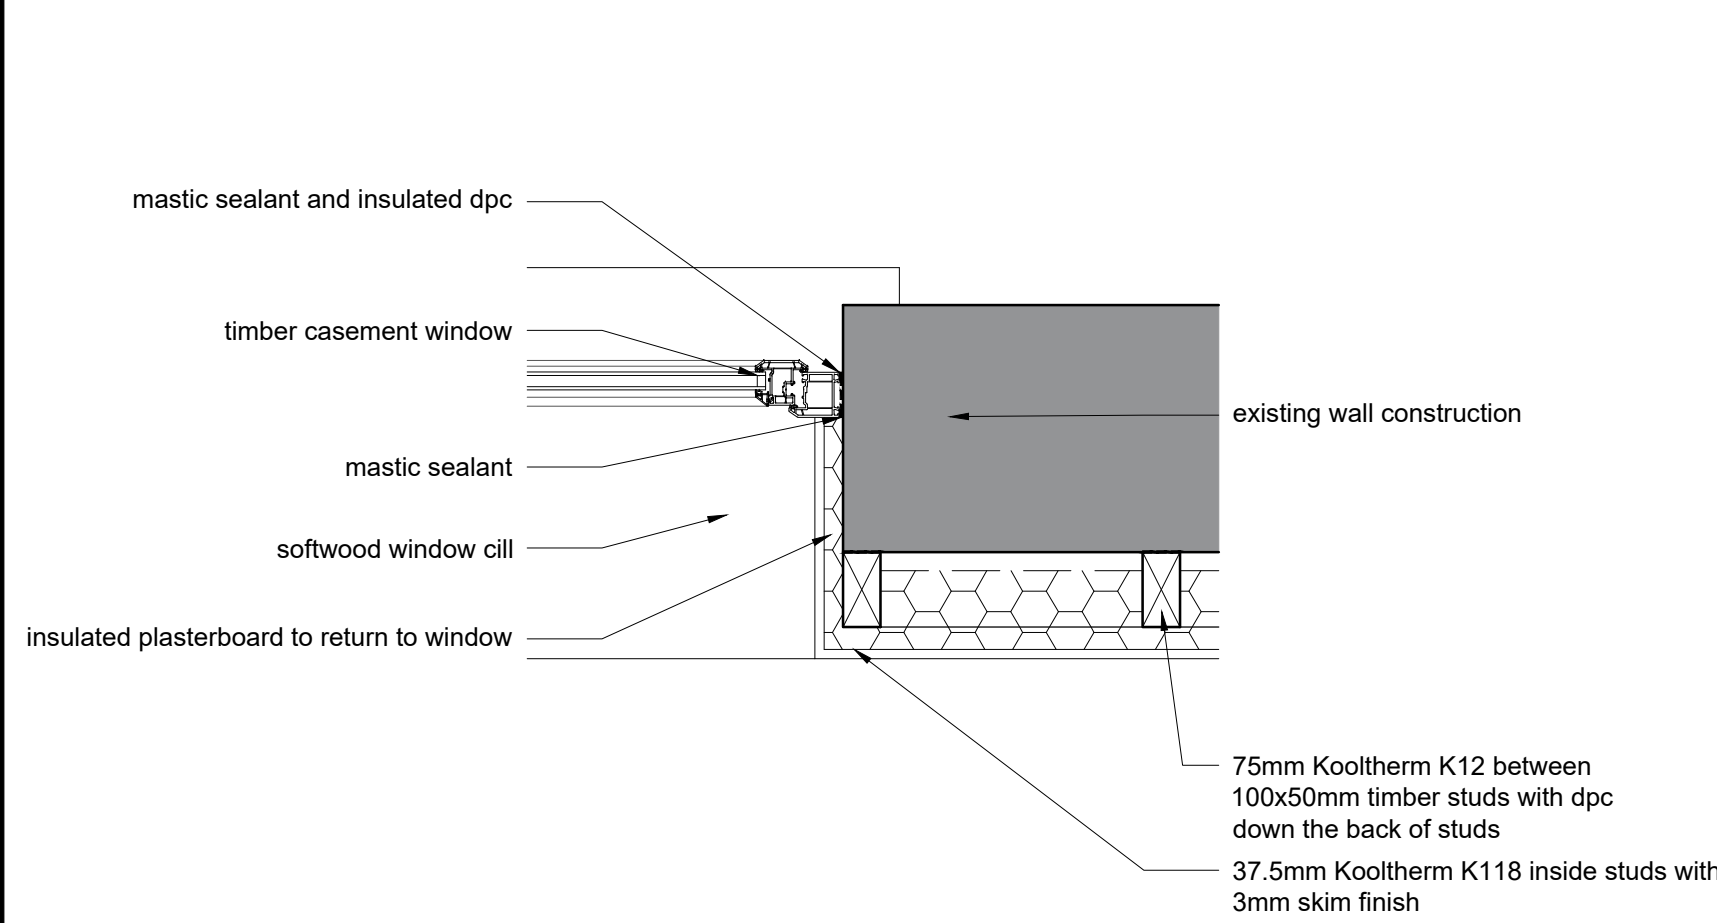


04 Jamb Detail

Existing wall - Scale: 1:10

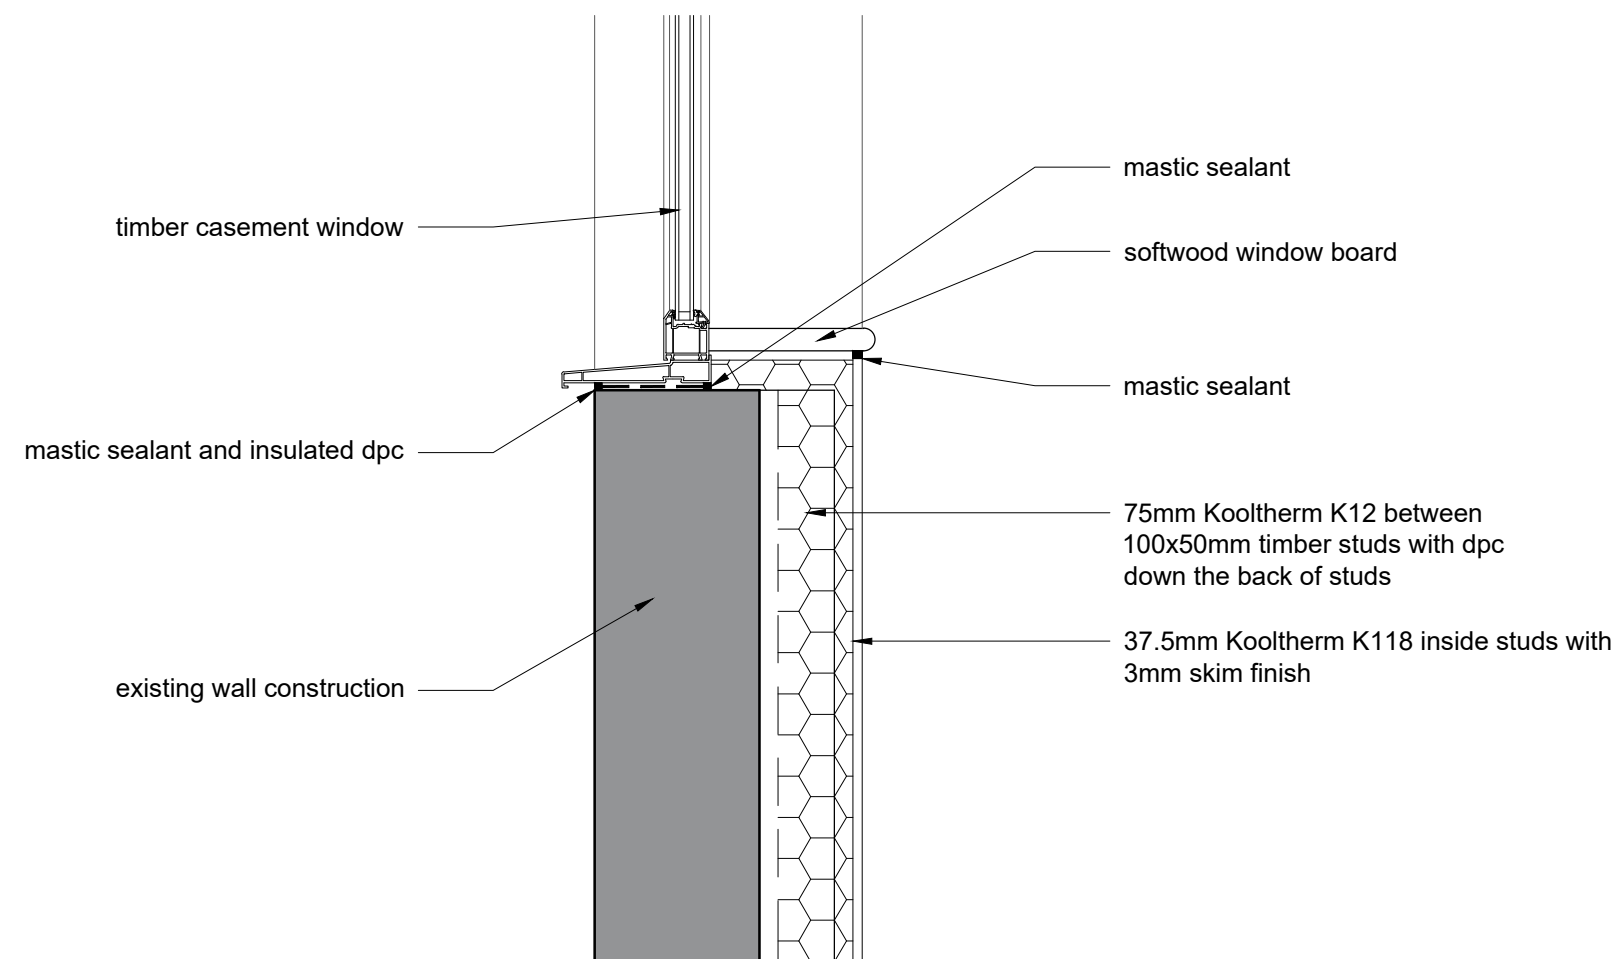


05 Cill Detail

Existing wall - Scale: 1:10

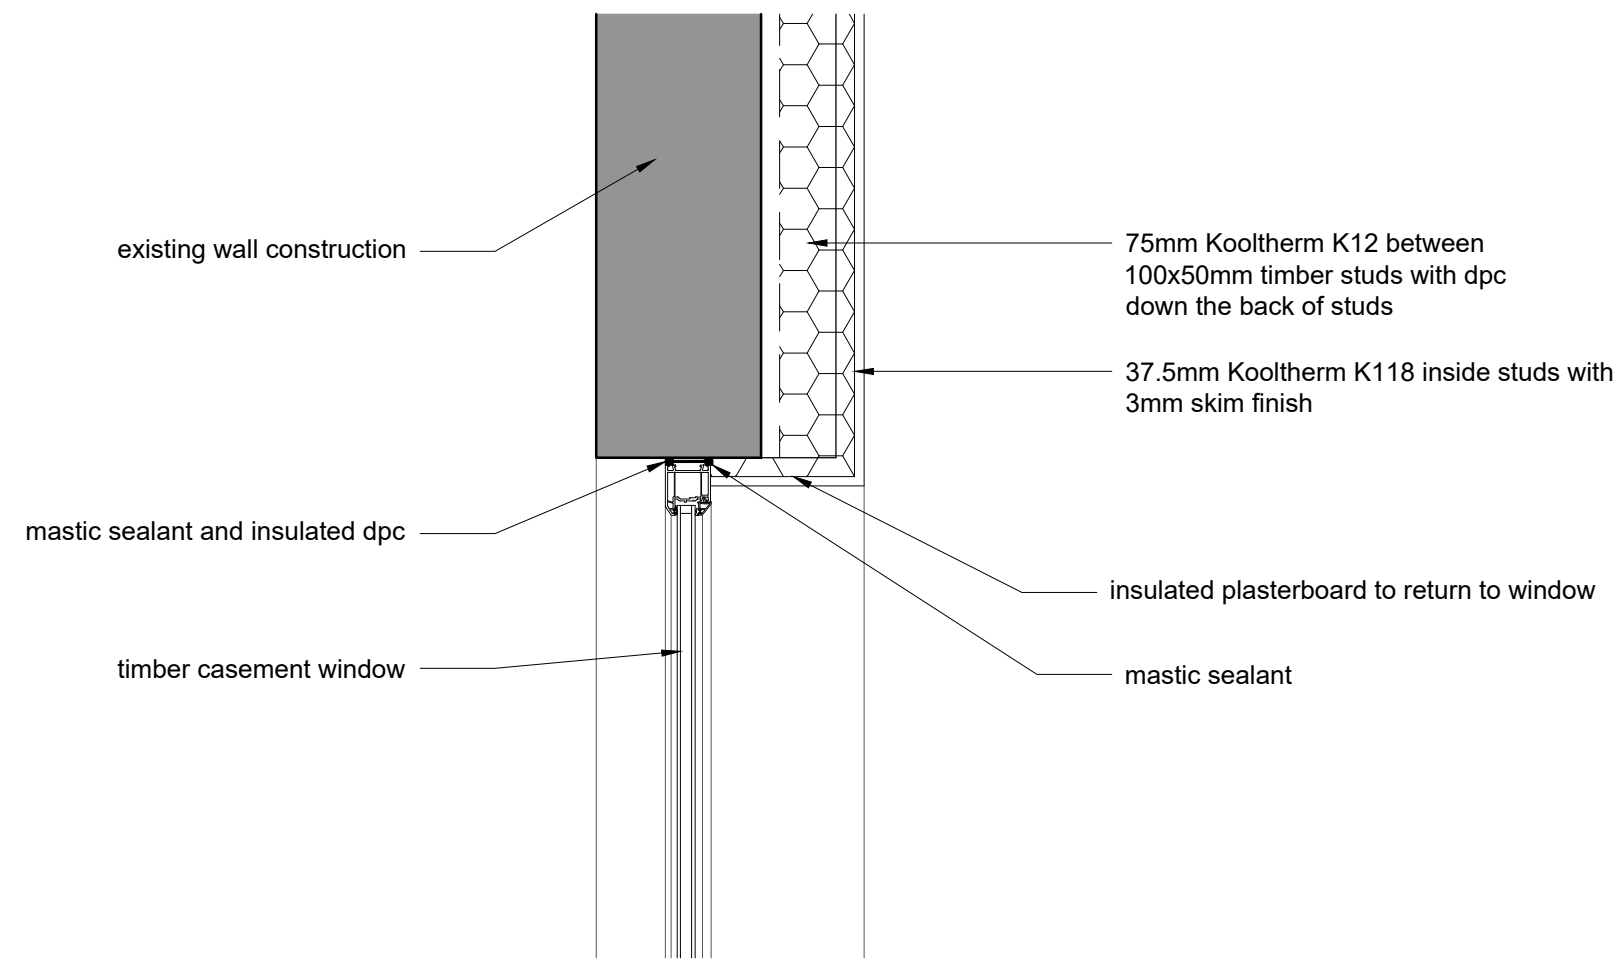


06 Head Detail

Existing Wall - Scale: 1:10

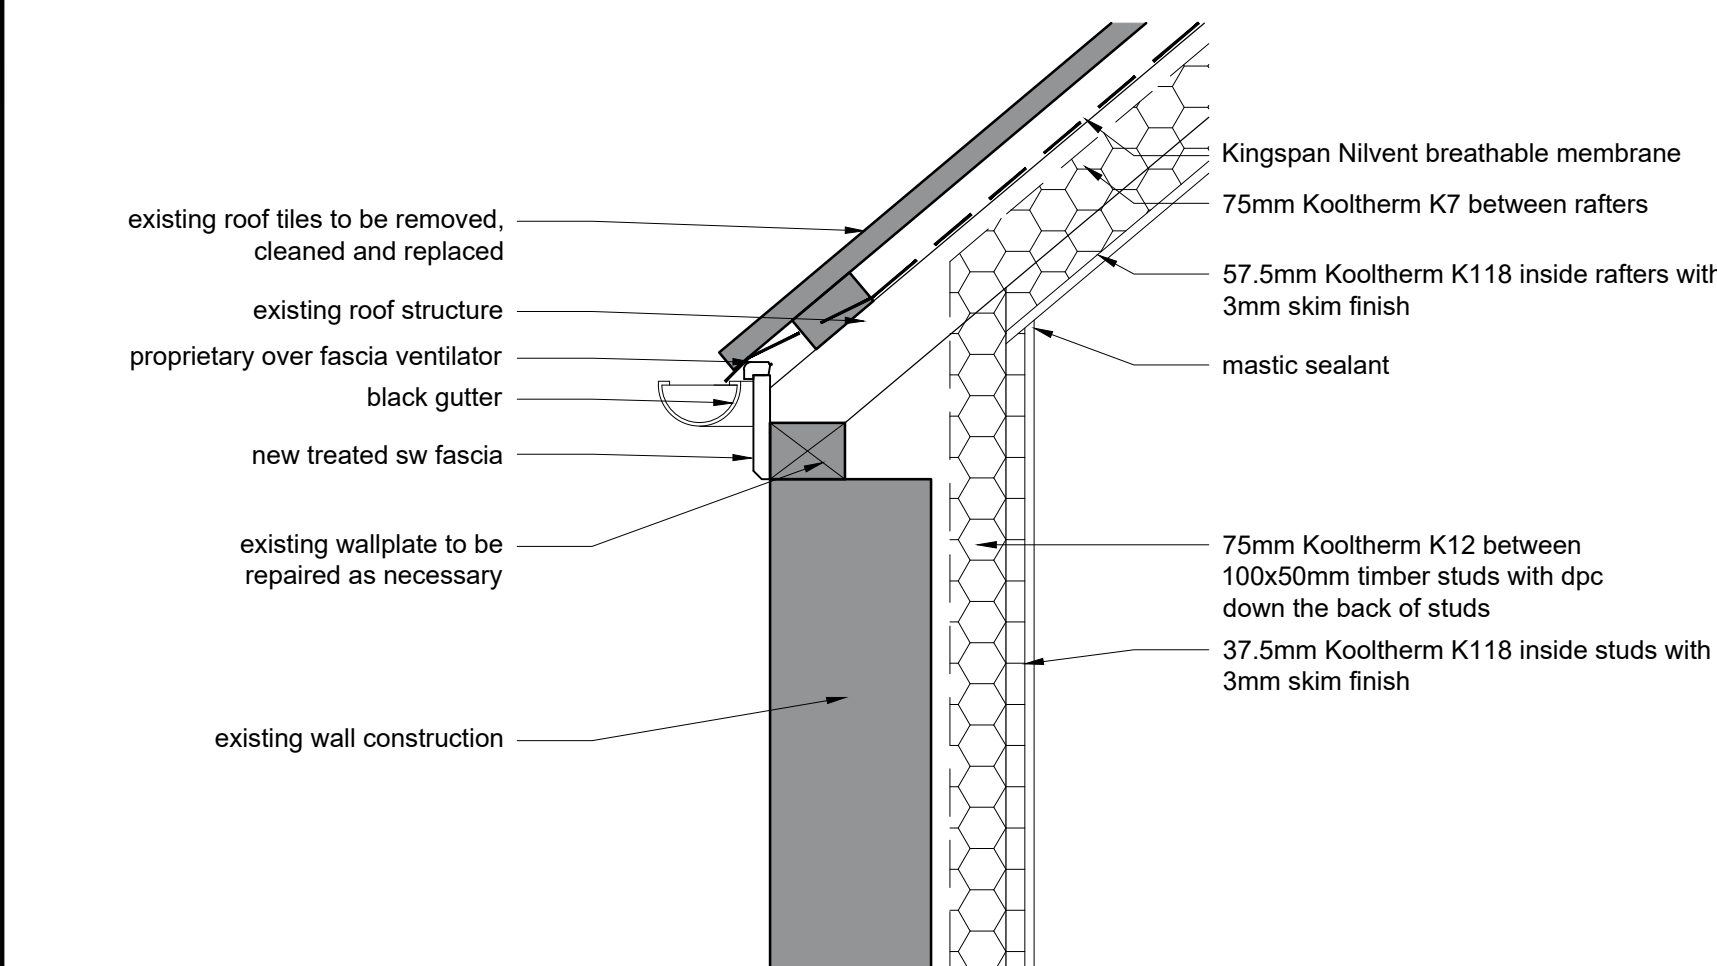


07 Eaves Detail

Existing wall - Scale: 1:10

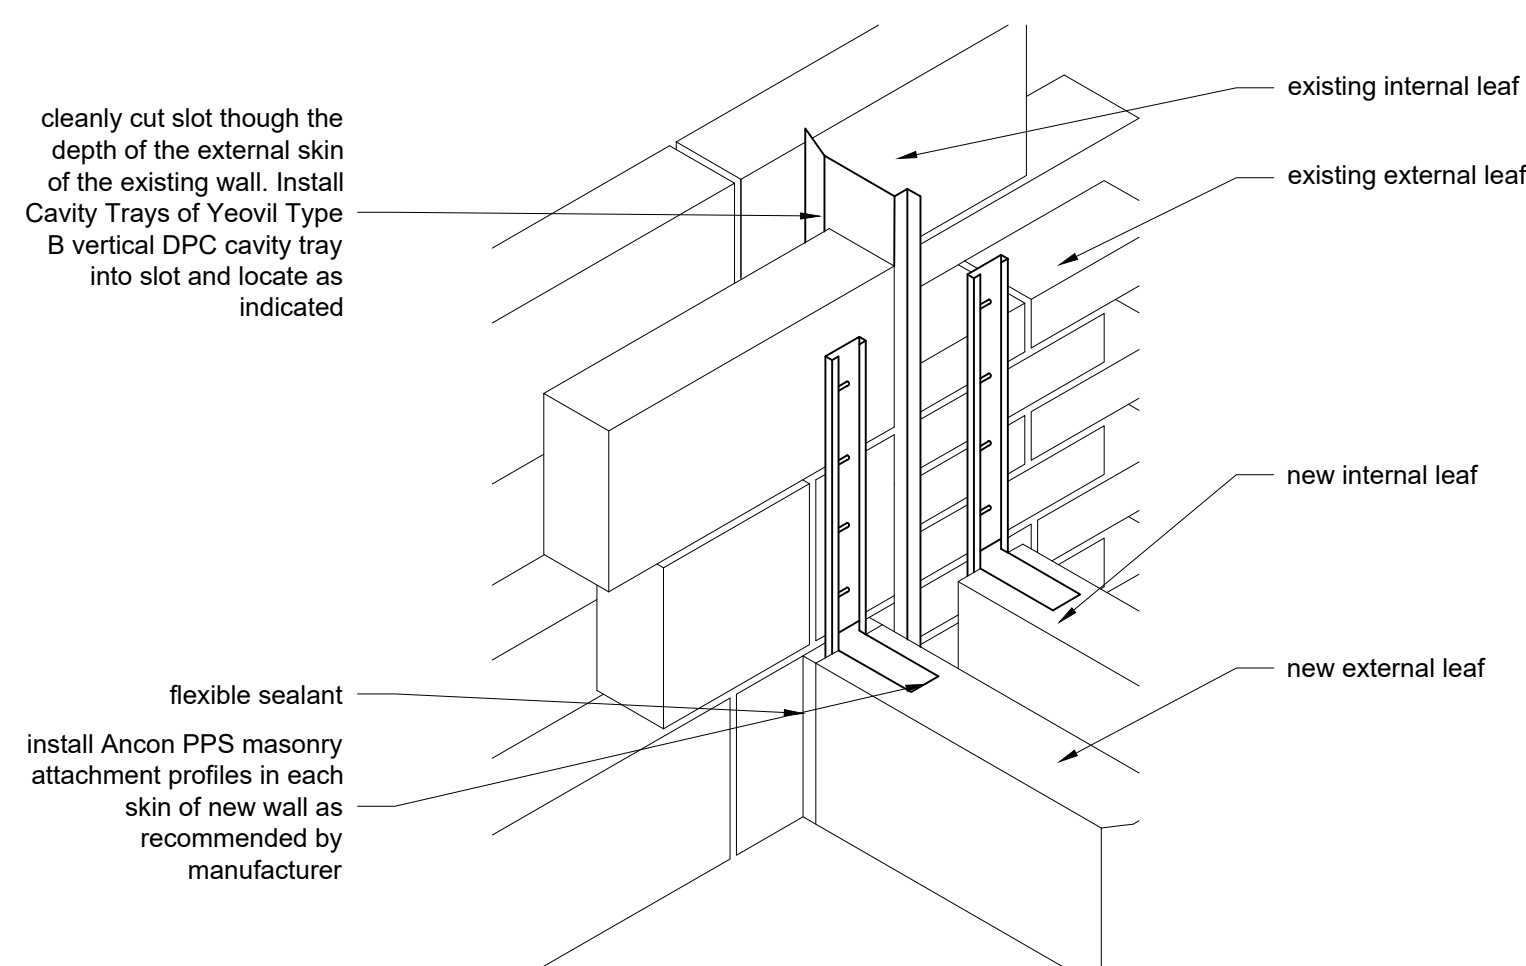


09 Wall Connection Detail

Scale: 1:10

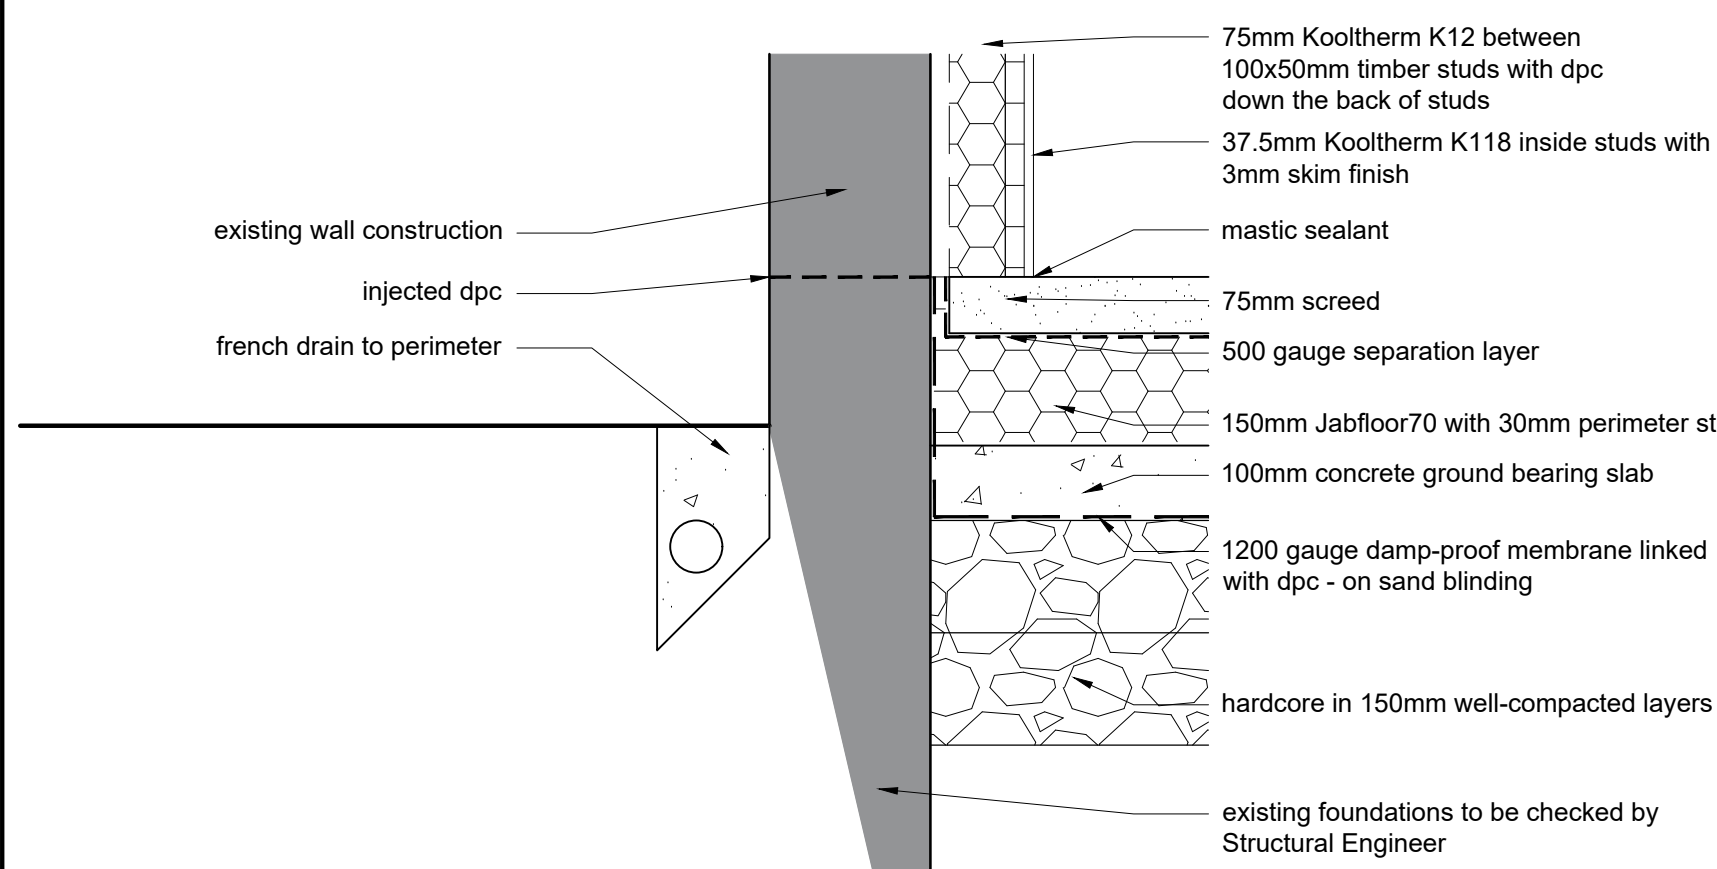


10 Ground Floor Detail

Exsting wall - Scale: 1:10

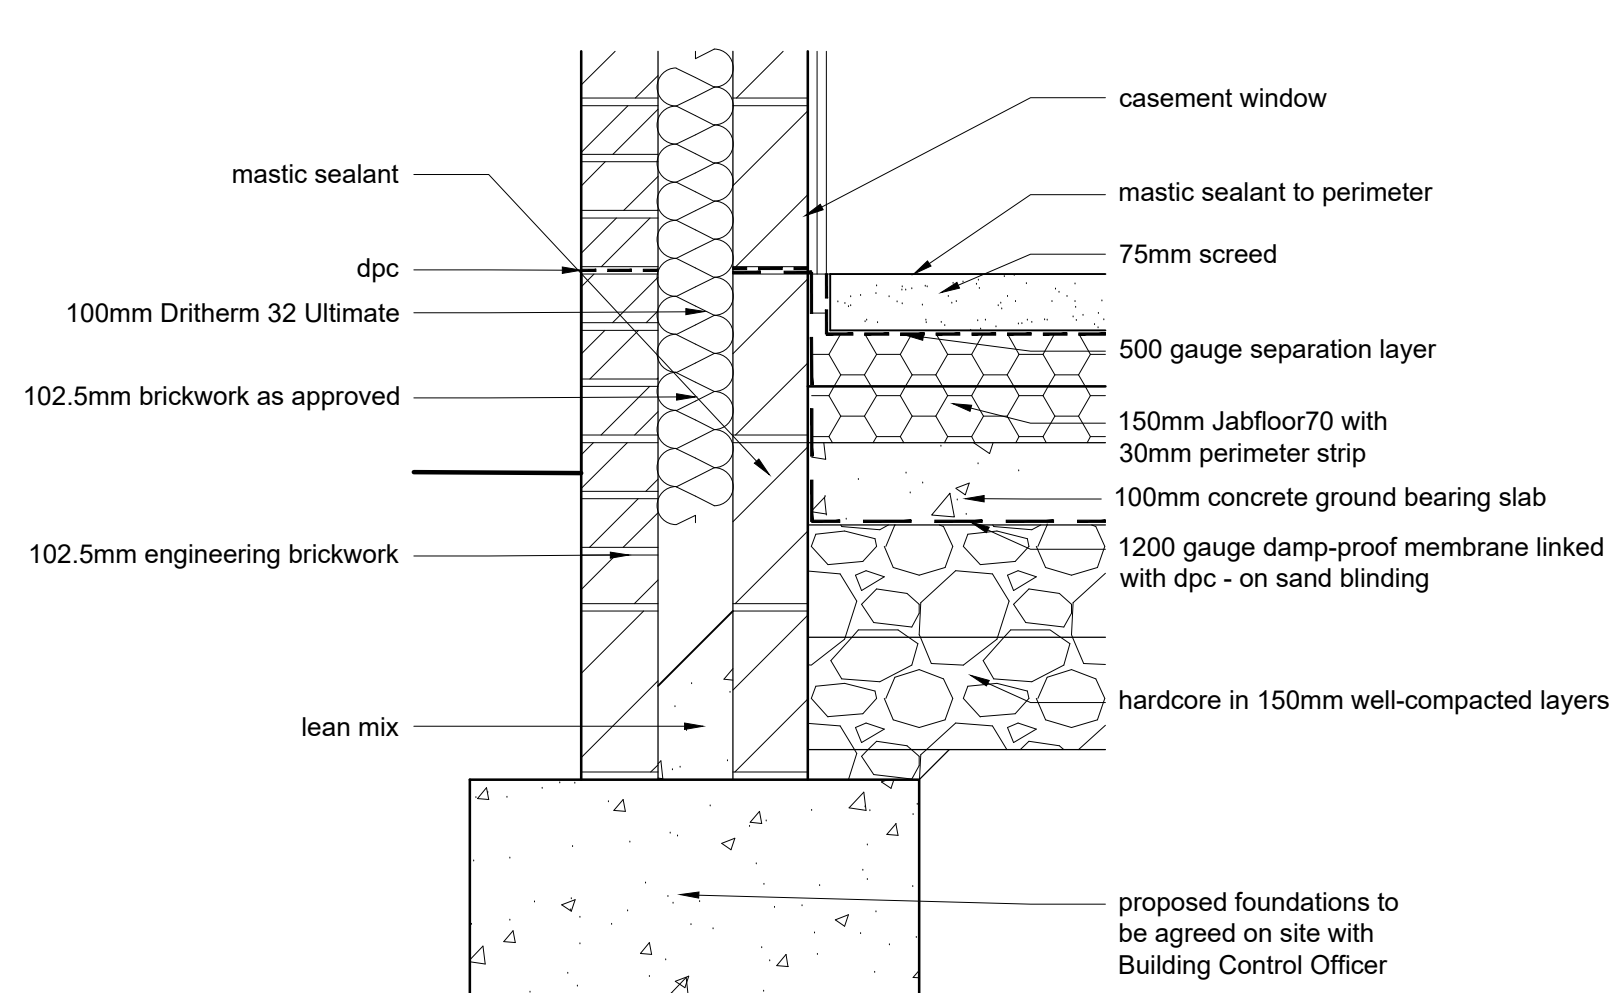

11 Ground Floor Detail

New wall - Scale: 1:10

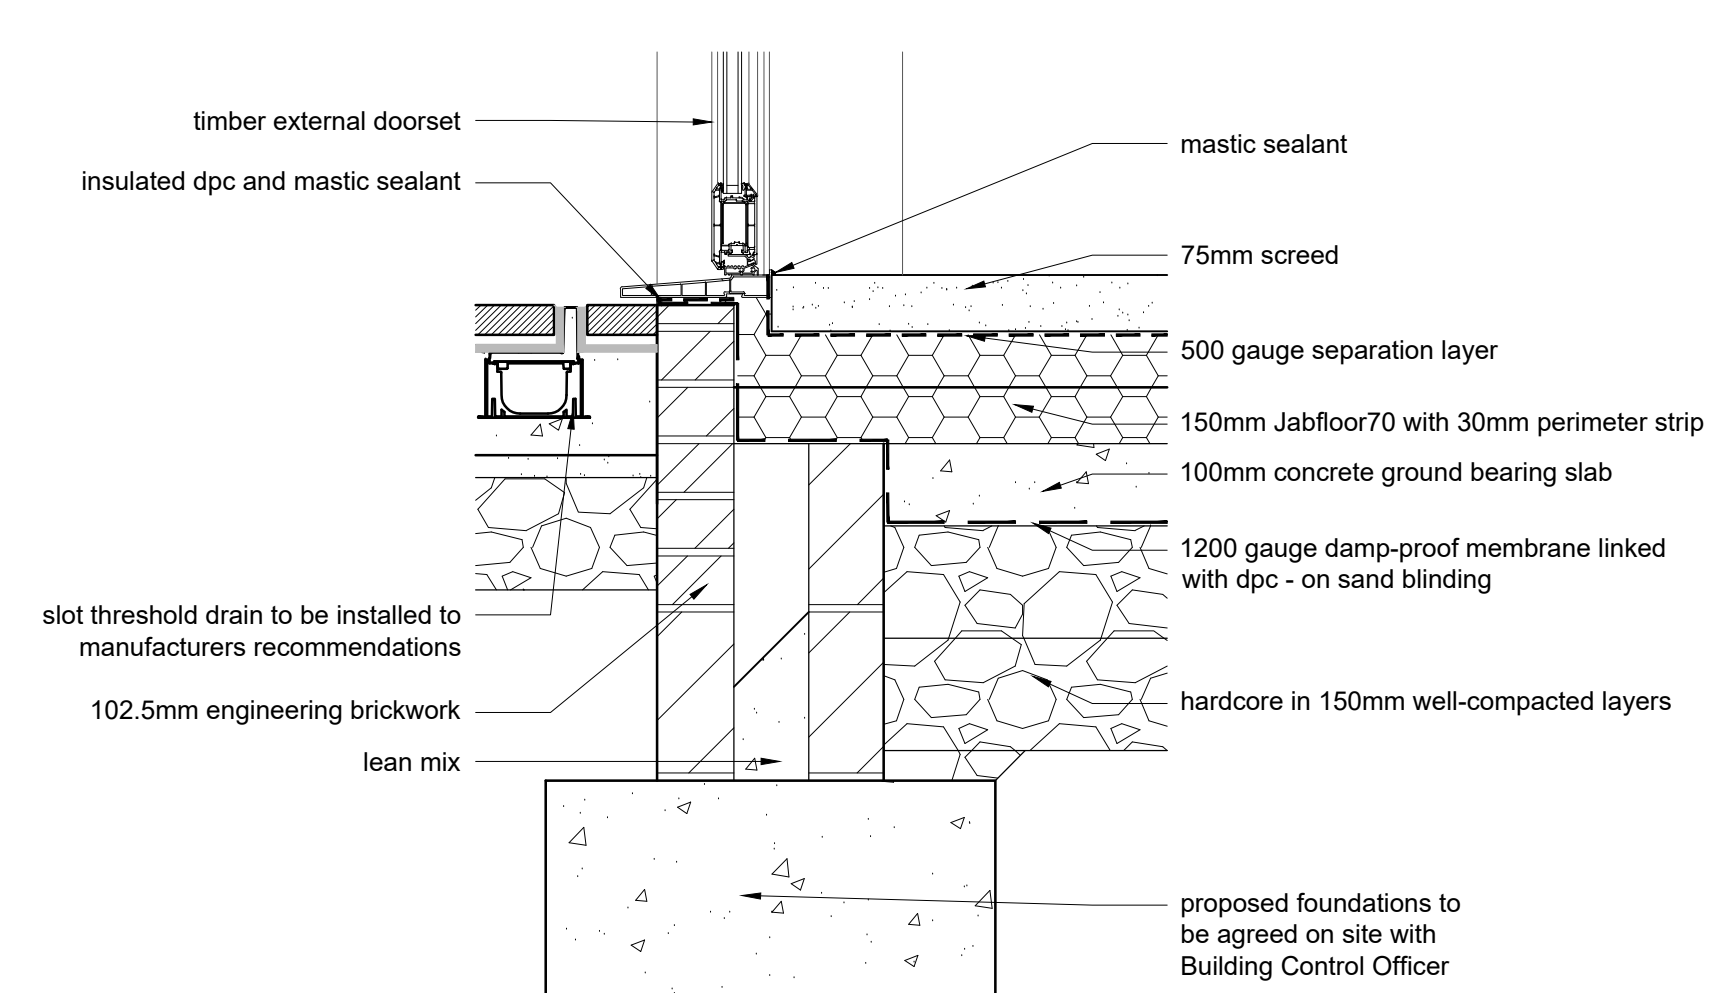

12 Threshold Detail

New wall - Scale: 1:10

- General Notes
1. This drawing shall not be scaled, figured dimensions only to be used.
 2. All dimensions are shown in 'mm' unless otherwise stated.
 3. The contractor, sub-contractors and suppliers must verify all dimensions on site prior to the commencement of any work.
 4. This drawing is to be read in conjunction with all relevant engineers and specialist sub-contractors drawings and specifications.
 5. Any discrepancies are to be brought to the designers attention.

- All structural elements are to be designed by clients structural engineer where required
- All dimensions are to brick openings/courses.
- Electrical positions and sizes are indicative only and are to be designed by clients Mechanical & Electrical contractor ensuring furniture layouts can be achieved.
- Movement joints are to be confirmed by Structural Engineer.

Status

FOR APPROVAL

SWANN EDWARDS
ARCHITECTURE

Swann Edwards Architecture Limited, Swann Edwards Architecture, Black Barn, Fen Road, Guyhirn, Wisbech, Cambs. PE13 4AA
t 01945 450694 e info@swannedwards.co.uk w www.swannedwards.co.uk

Job Title Proposed Barn Conversions Land Adjacent 66 Broadgate Sutton St Edmunds For: Clients of Swann Edwards	Date November 2021	Drawn by G.E. Checked by RS
Drawing Title Planning Drawing Details	Job No. SE1667 Dwg No. 1002	Sheet Size A1 Revision