S.H. & M.MORRIS,
MEADOW LODGE,
BROADGATE ROAD,
SUTTON ST. EDMUND,
SPALDING,
LINCS.
PE12 OLR

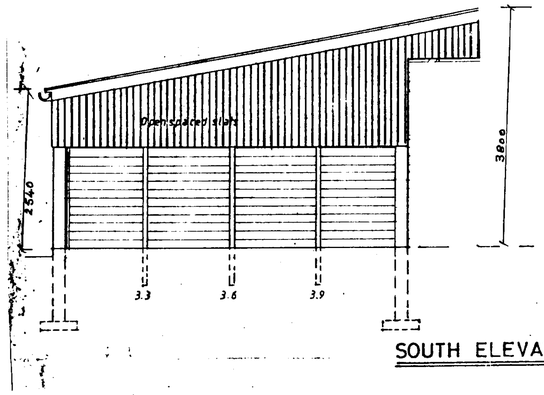

SOUTH ELEVATION

SOUTH HOLLAND DC
HOUSING & PLANNING
26 OCT 2001
Ref: 1251/01

PHASE 2.

SPECIFICATION.

TIMBER FRAMED BUILDING 23.0 METRES LONG BY 7.0 METRES DEEP.

TWO SIDES AND REAR CLAD IN YORKSHIRE BOARDING TO 1.8METRES FROM FINISHED GROUND LEVEL

WALLS TO BE 38MM. THICK TANALISED STOCK BOARDING.

ROOF IN GOOSEWING GREY PROFILE 32, WITH ROOF LIGHTS.

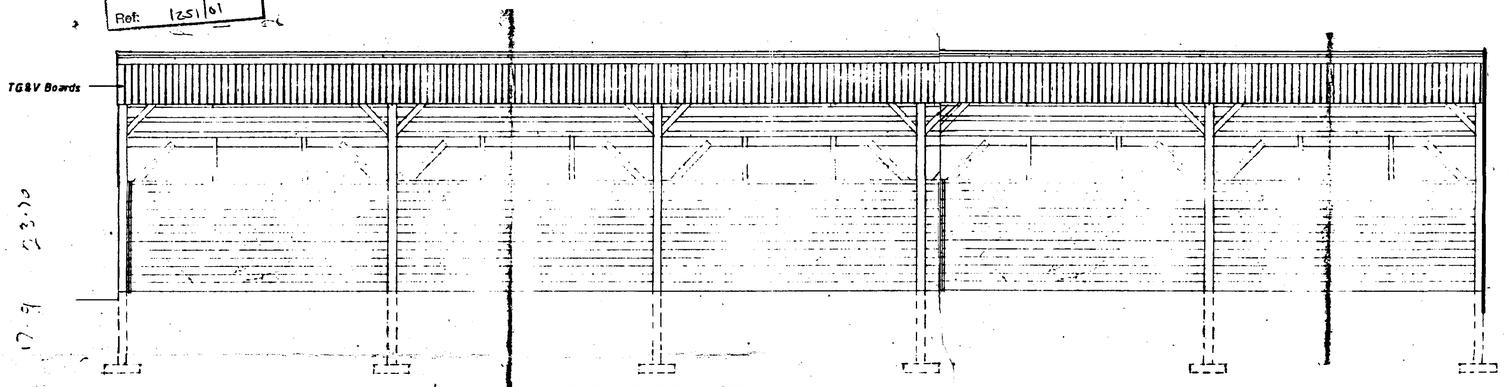

EAST ELEVATION

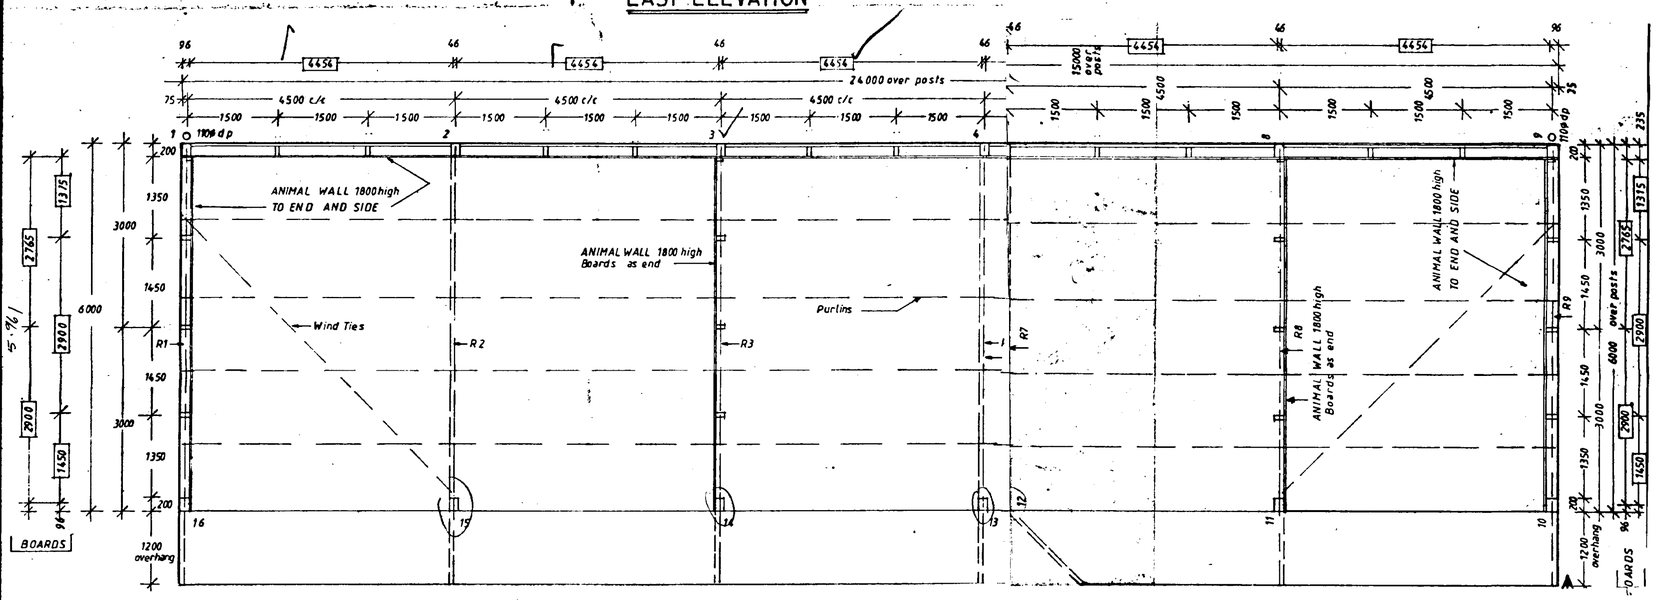

PLAN

N

PHASE 2.

22.462

LIVESTOCK HOUSING AT MEADOW LODGE, PHASE 2.

PLANTING & FENCING SCHEME

LINCOLNSHIRE POST & RAIL FENCING

MIXED HEDGING

- FIELD MAPLE (ACER CAMPESTRE)
- HAWTHORN (CRATEAGUS MONOGYNA)
- BEECH (FAGUS SYLVATICA)
- BLACK THORN (PRUNUS SPINOSA)
- BUCKTHORN (RHAMINOS CATHARTICA)

C SILVER BIRCH (BETULA PENDULA) - FEATHERED

D HAWTHORN (CRATEAGUS LAEVIGATA) - FEATHERED

E TURKISH HAZEL (CORYLUS COLURNA) - FEATHERED

F BEECH (FAGUS SYLVATICA) - FEATHERED

G WHITE BEAM (SORBUS ARIA) - FEATHERED

All planting to be in accordance with BS 4428:1989 and amendment No. 1 (1991)

All trees to be planted with minimum 0.6m plastic mulch mat and to be staked, tied and tubed.

1/3 to 1/2 bag of peat free tree and shrub planting compost to be incorporated into backfill for each tree hole.

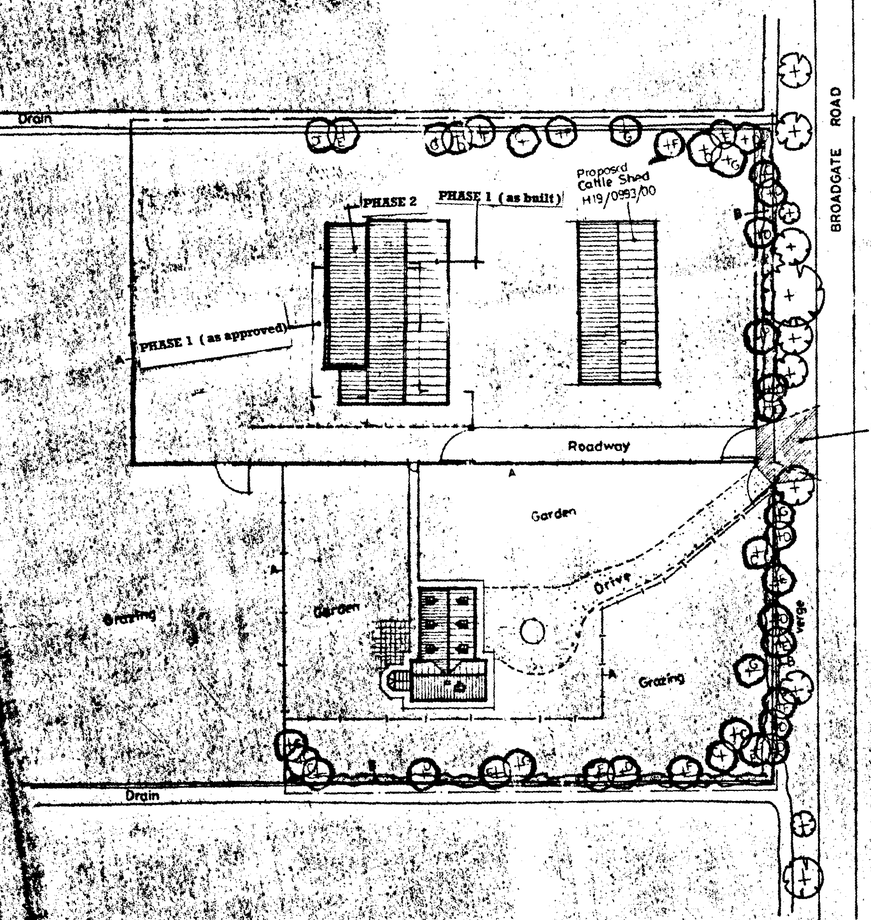

SITE PLAN
1:500



LOCATION PLAN
1:2500

SOUTH HOLLAND DC
HOUSING & PLANNING
26 OCT 2001
Ref: (ZS) 01

G. R. MERCHANT
LENG AMICE, FIWO,
ARCHITECTURAL, STRUCTURAL
& LAND DRAINAGE CONSULTANT
TEL: HOLBEACH (01406) 490800

PROJECT: BROADGATE ROAD SUTTON ST EDMUND

CLIENT: MR & MRS S. MORRIS

SCALES: AS INDICATED

DATE:

DRAWING

G.R.MERCHANT

REVISIONS