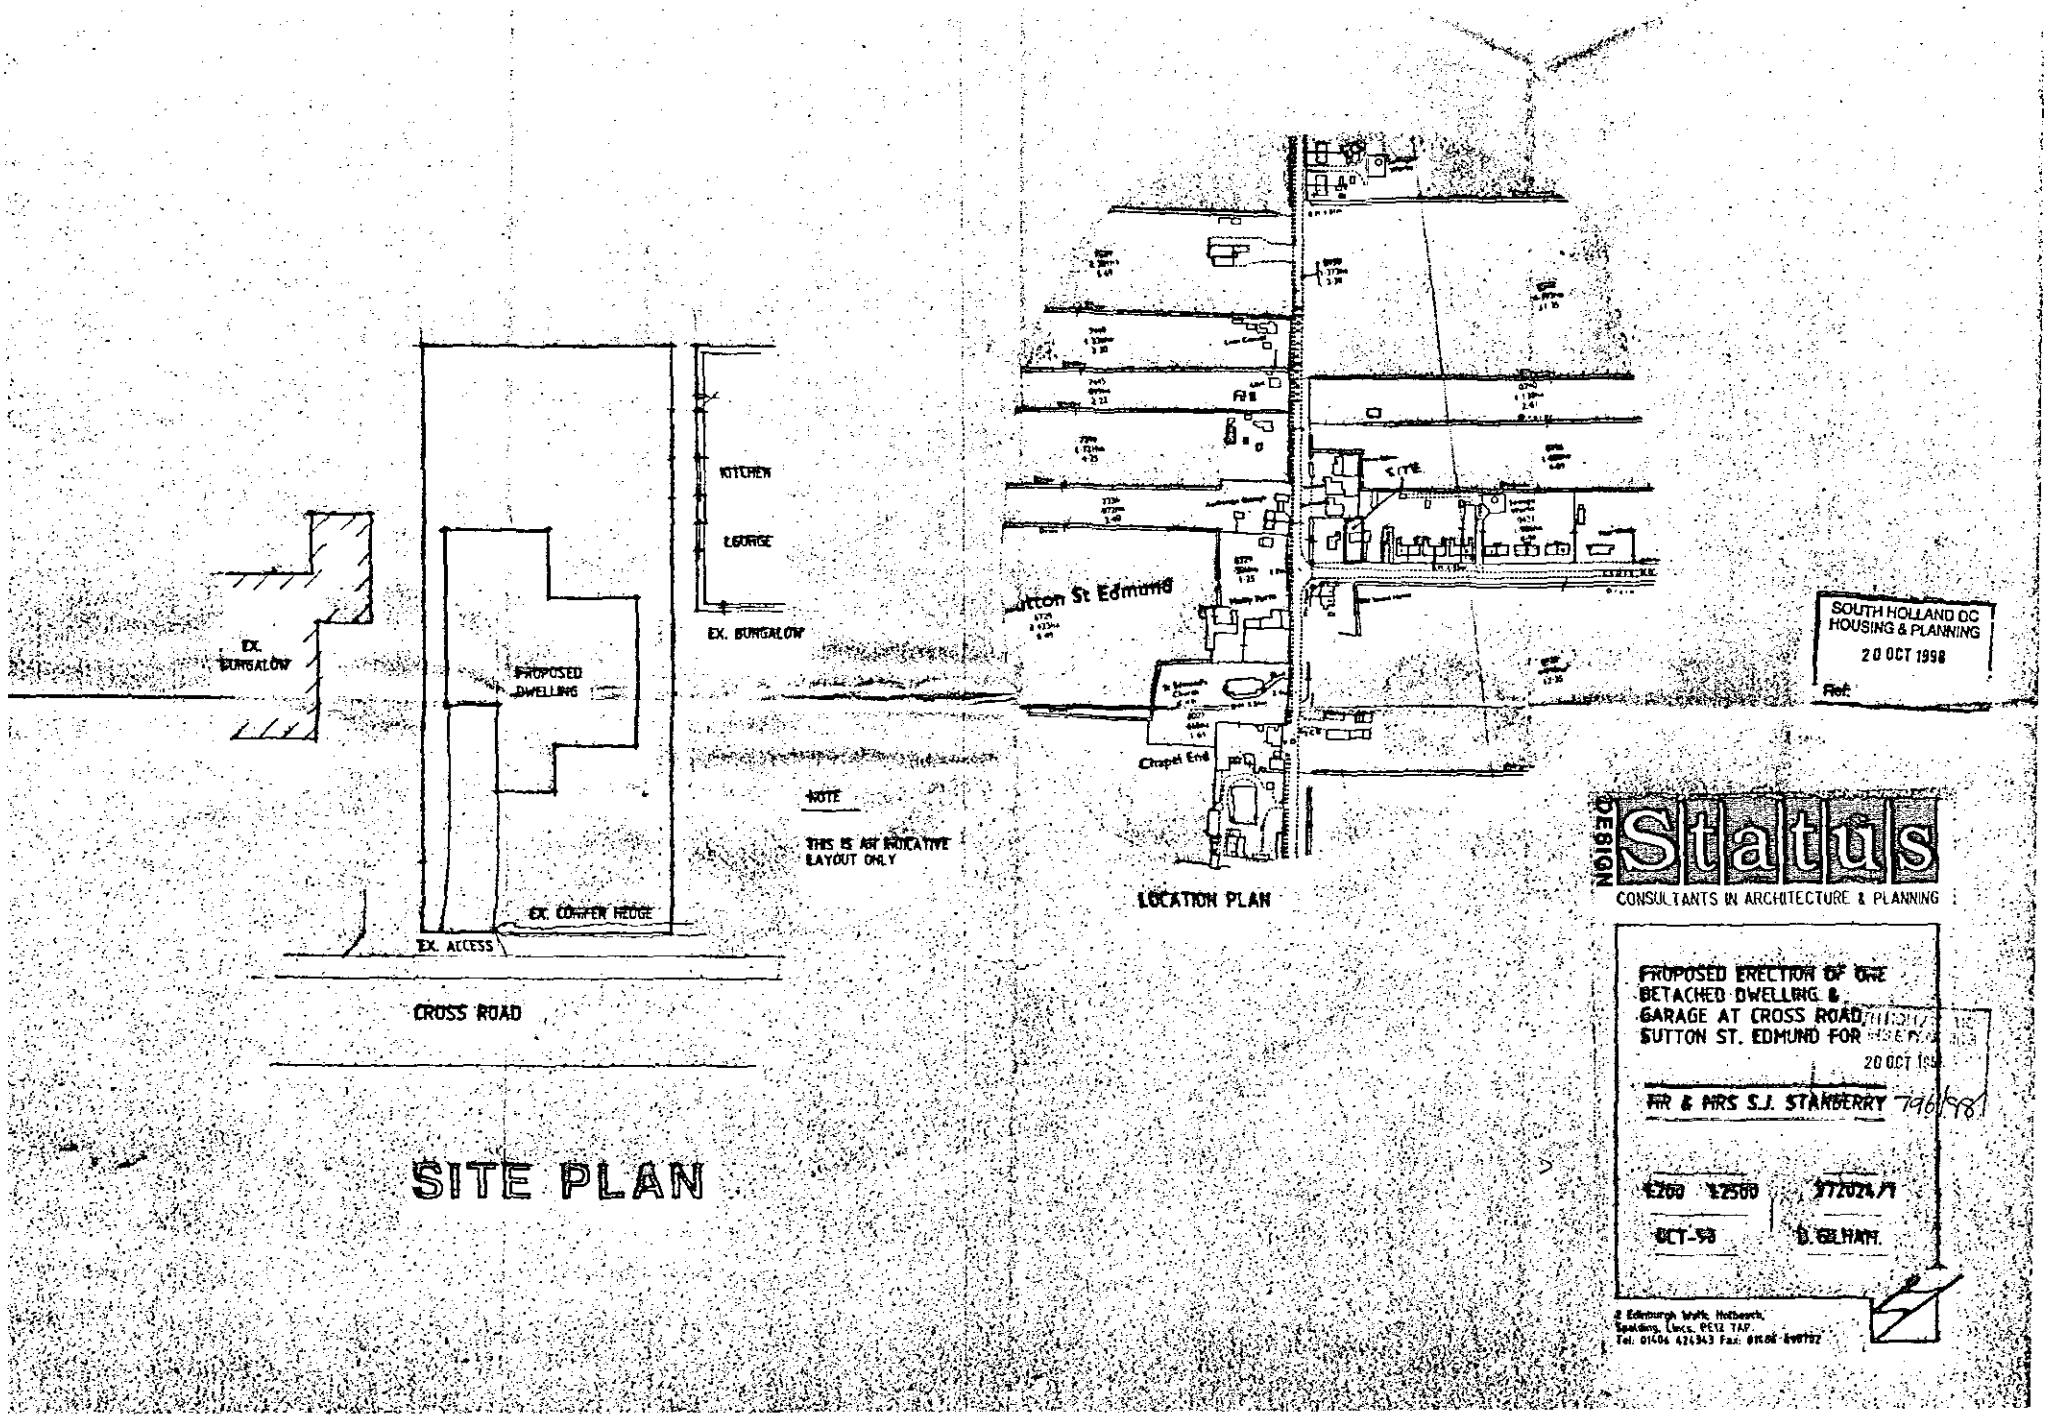

EX. BUNGALOW
PROPOSED DWELLING
KITCHEN
LOUNGE
EX. BUNGALOW
EX. CONIFER HEDGE
EX. ACCESS
CROSS ROAD
NOTE
THIS IS AN INDICATIVE LAYOUT ONLY
Sutton St Edmund
Chapel End
LOCATION PLAN
SOUTH HOLLAND DC
HOUSING & PLANNING
20 OCT 1998
Ref:
DESIGN Status
CONSULTANTS IN ARCHITECTURE & PLANNING
PROPOSED ERECTION OF ONE DETACHED DWELLING & GARAGE AT CROSS ROAD, SUTTON ST. EDMUND FOR
20 OCT 98
MR & MRS S.J. STANBERRY
796/98
1:200
1:2500
772024/1
OCT-98
D. GILHAM.
2 Edinburgh Walk, Holbeach, Spalding, Lincs. PE12 7AP.
Tel: 01406 424343 Fax: 01406 424722

SITE PLAN