
LOCATION PLAN
1:2500.

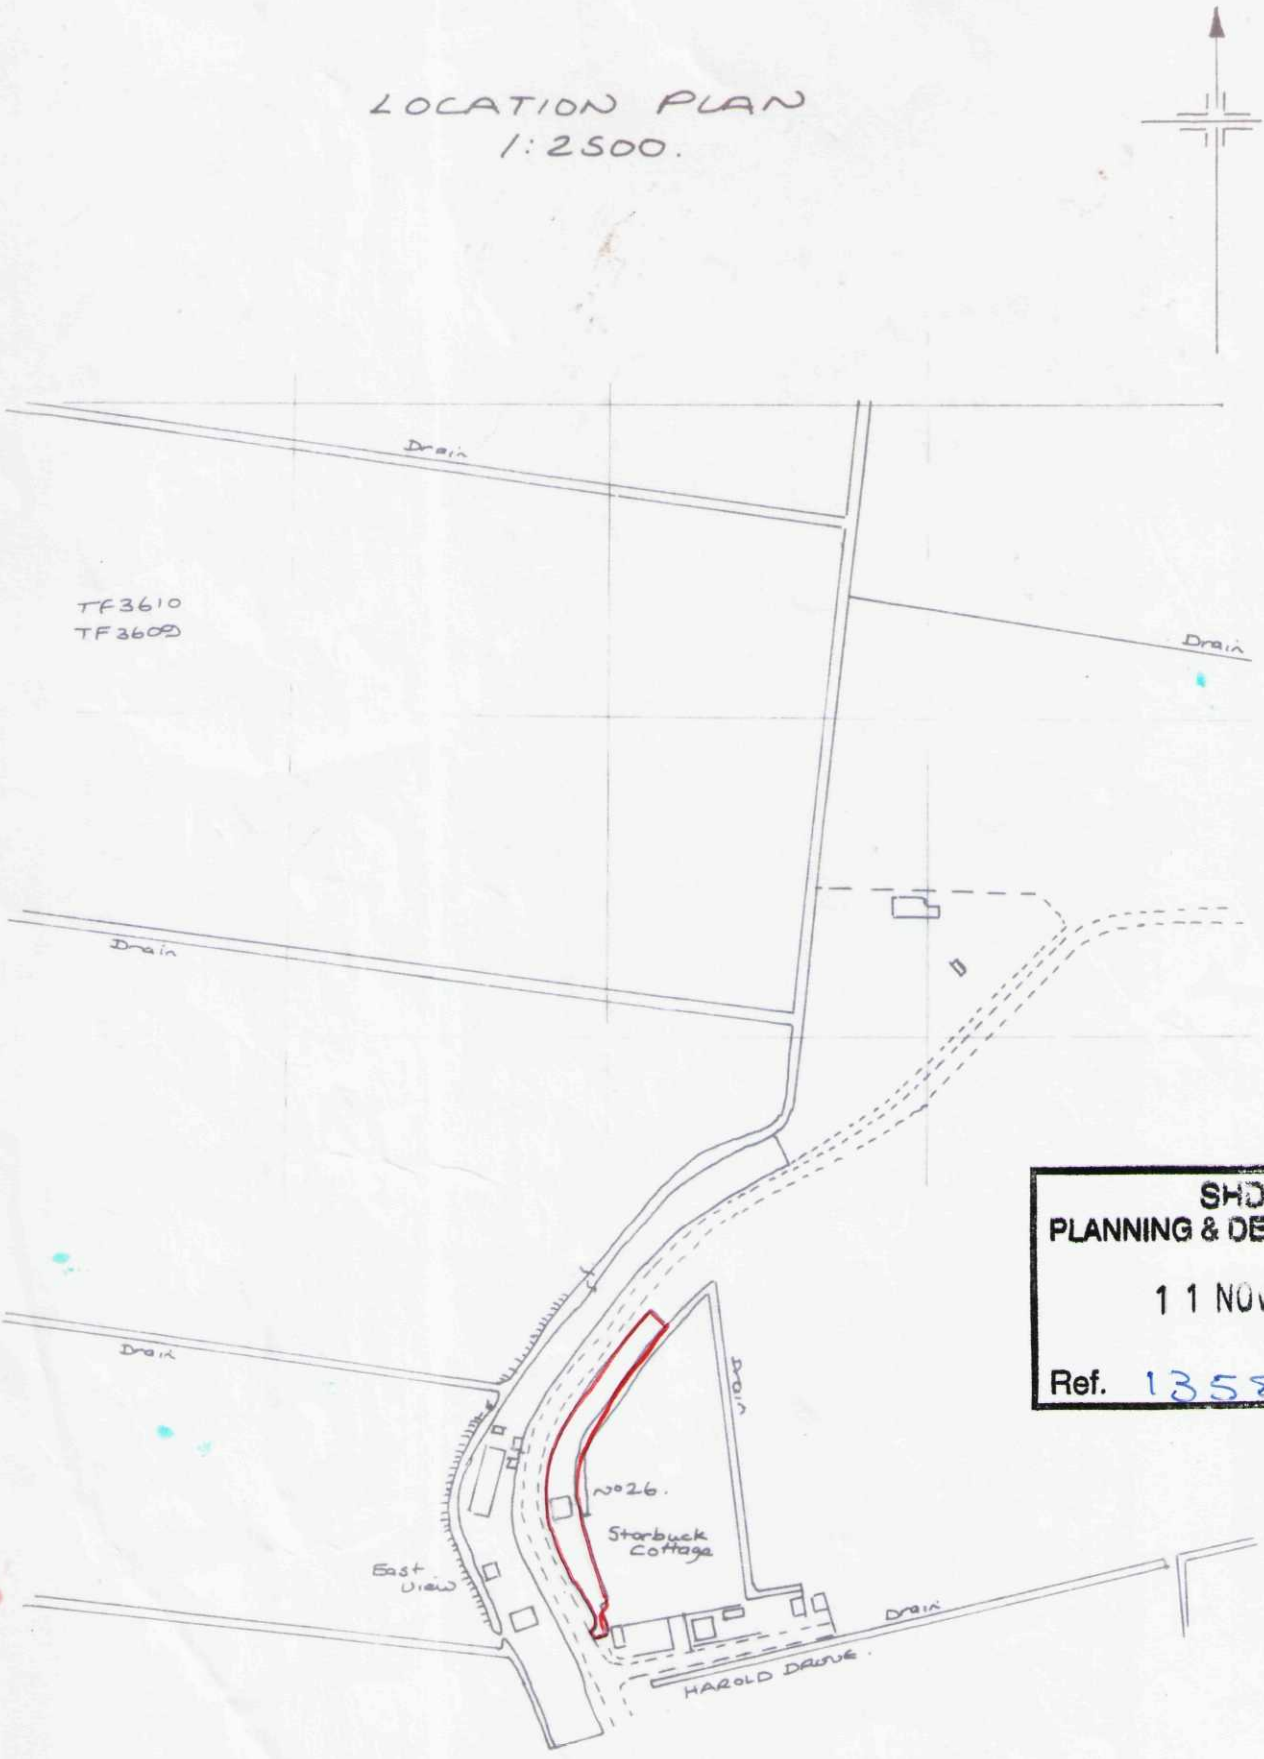

SHDC
PLANNING & DEVELOPMENT
11 NOV 2003
Ref. 1358/03