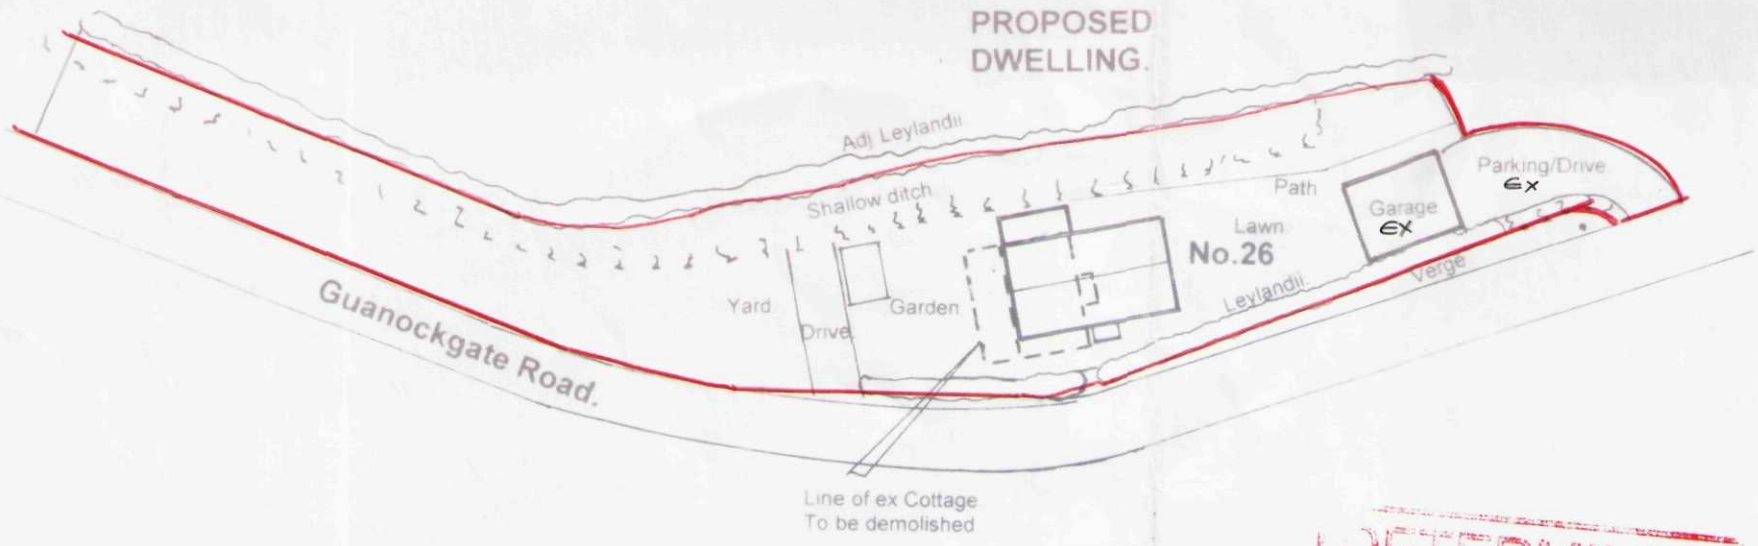


SITE PLAN 1:500.

DETERMINED
PLAN

SHDC
PLANNING & DEVELOPMENT
11 NOV 2003
Ref. 1358/03

DETERMINED
PLAN

PLANNING ISSUE.

Architectural
Design Services.

S.J.Thrower.
3 Newgate Road, Tydd St.Giles, Wisbech, Cambridgeshire.
Tel/Fax. 01945 870022.

Proposed Replacement Dwelling at, No.26 Guanockgate Road, Sutton St.Edmunds.

For.Mr.R.Fensom.

Scale	Date.	Drwn.	Chkd.
1: 500.	Oct 03.	ℑ	~

Drwg no. SH/97803.