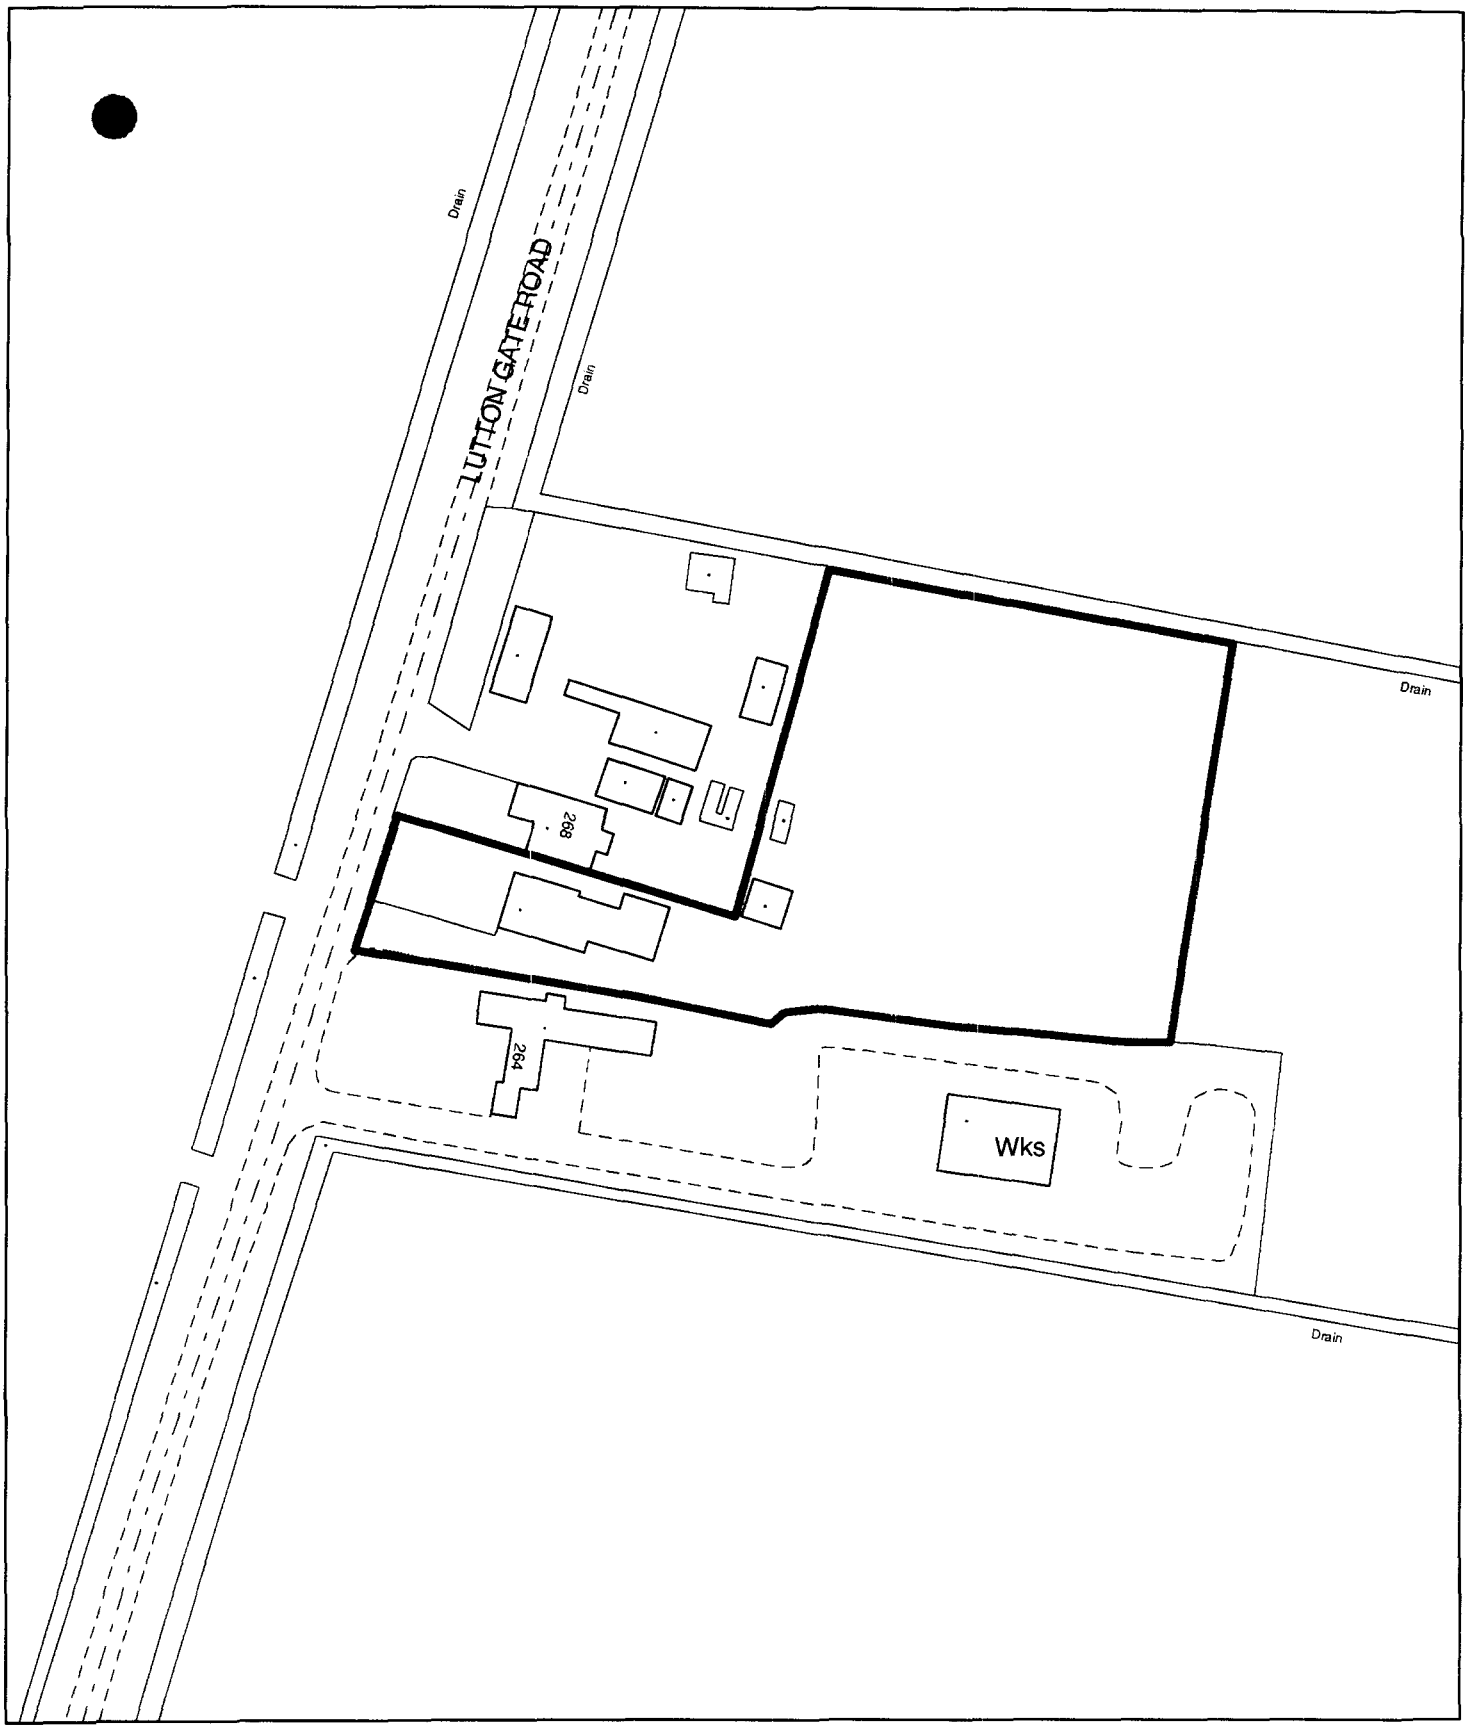


Planning Application Location Plan
Ward Member Notification

H19/1375/01


Scale: 1:1250

Planning and Development

Council Offices, Priory Road, Spalding, Lincolnshire
PE11 2XE

PLEASE DO NOT COPY THIS PLAN
This map is reproduced from Ordnance Survey material with permission of Ordnance Survey on behalf of Her Majesty's Stationery Office (c) Crown copyright. Unauthorised reproduction infringes Crown copyright and may lead to prosecution or civil proceedings. South Holland District Council LA079413 2001

N

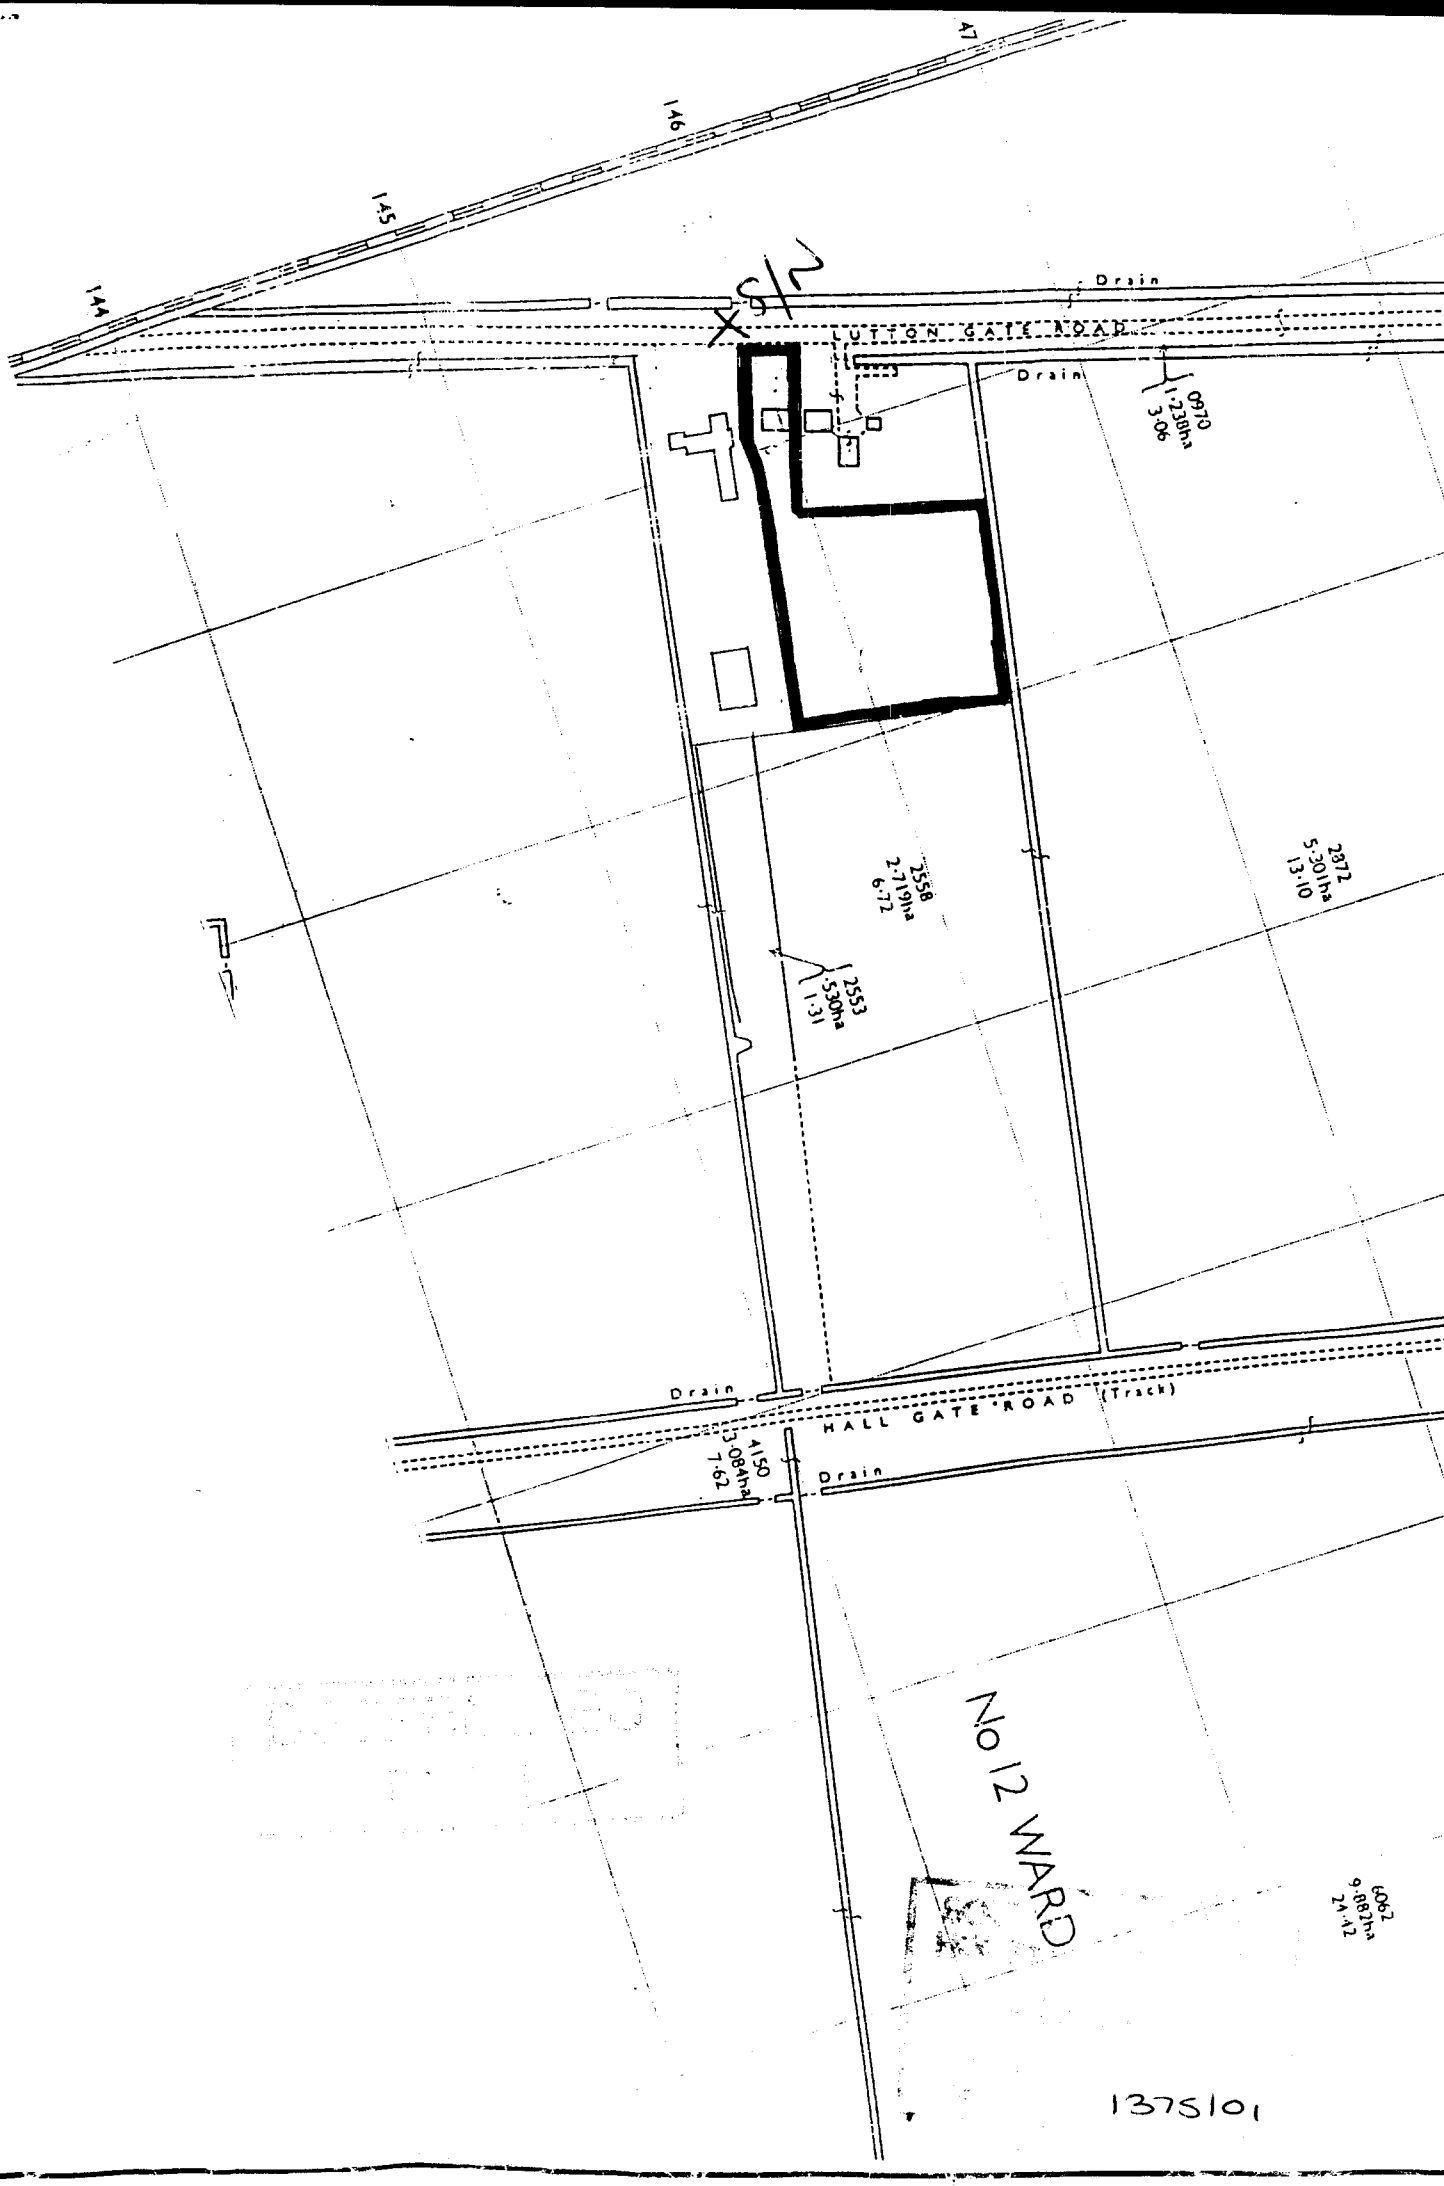
147
146
145
144
Drain
UTTON GATE ROAD
Drain
0970
1·238ha
3·06
2872
5·301ha
13·10
2558
2·719ha
6·72
2553
·530ha
1·31
Drain
HALL GATE ROAD (Track)
4150
13·084ha
7·62
Drain
No 12 WARD
6062
9·887ha
24·42
137S101