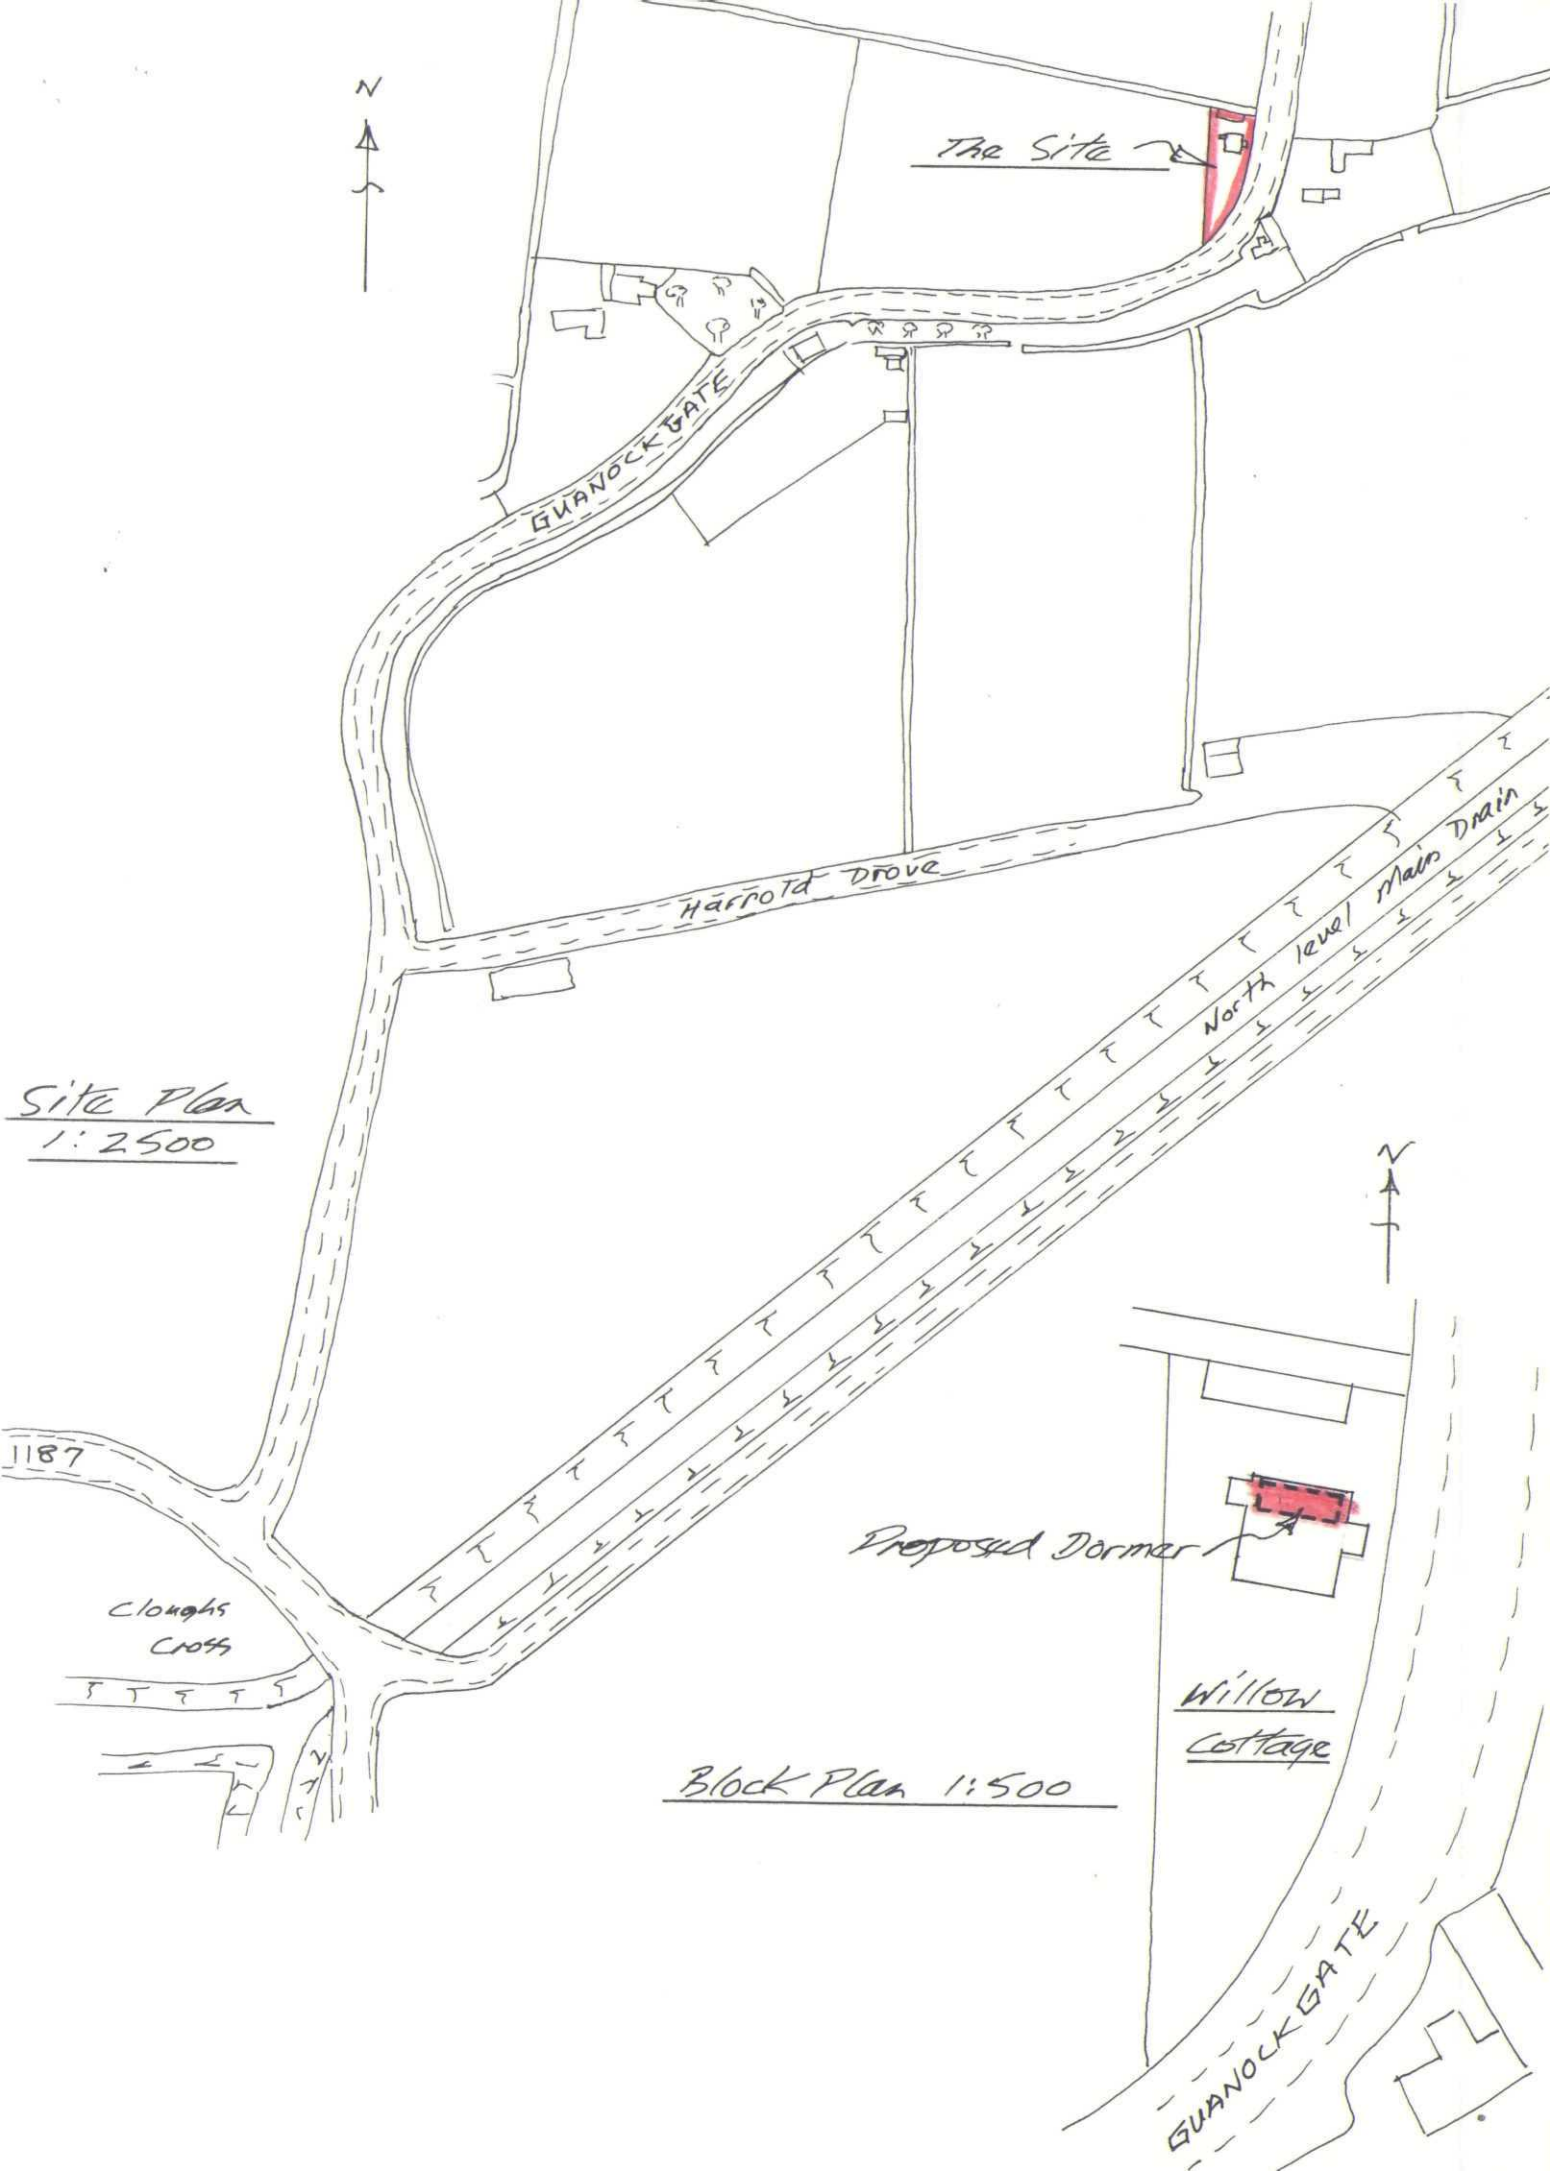

N
The Site
GUANOCK GATE
Harrold Drove
North level Main Drain
Site Plan
1:2500
1187
Cloughs
Cross
N
Proposed Dormer
Willow
Cottage
Block Plan 1:500
GUANOCK GATE