
Mrs Lomax. 01945 701596

PROPOSED EAST ELEVATION



PROPOSED NORTH ELEVATION

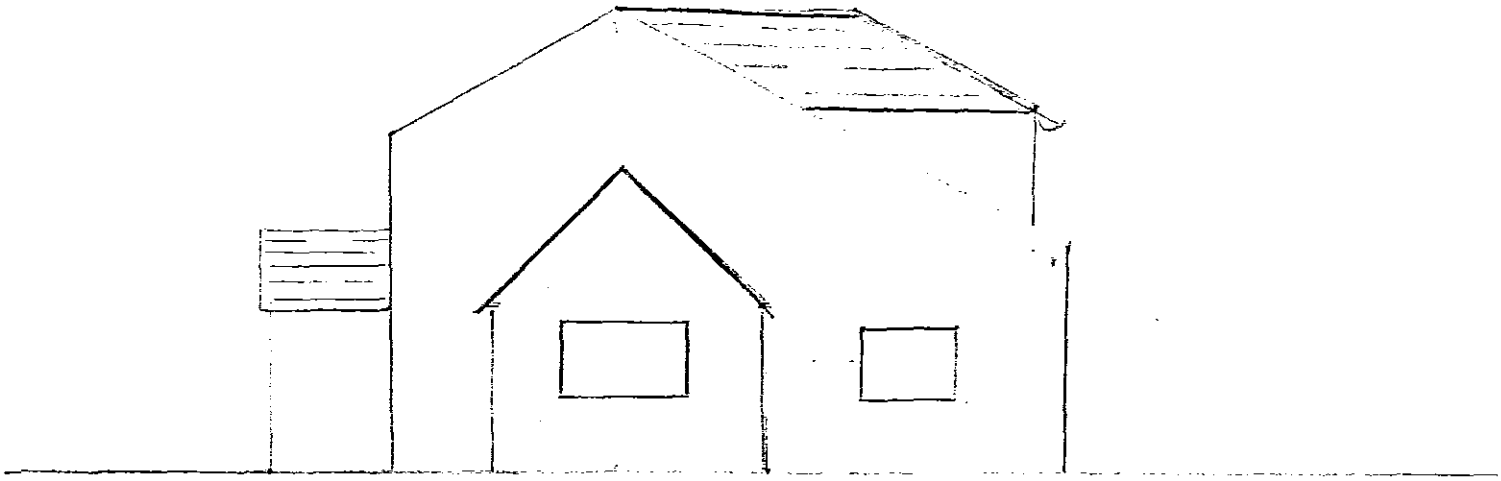